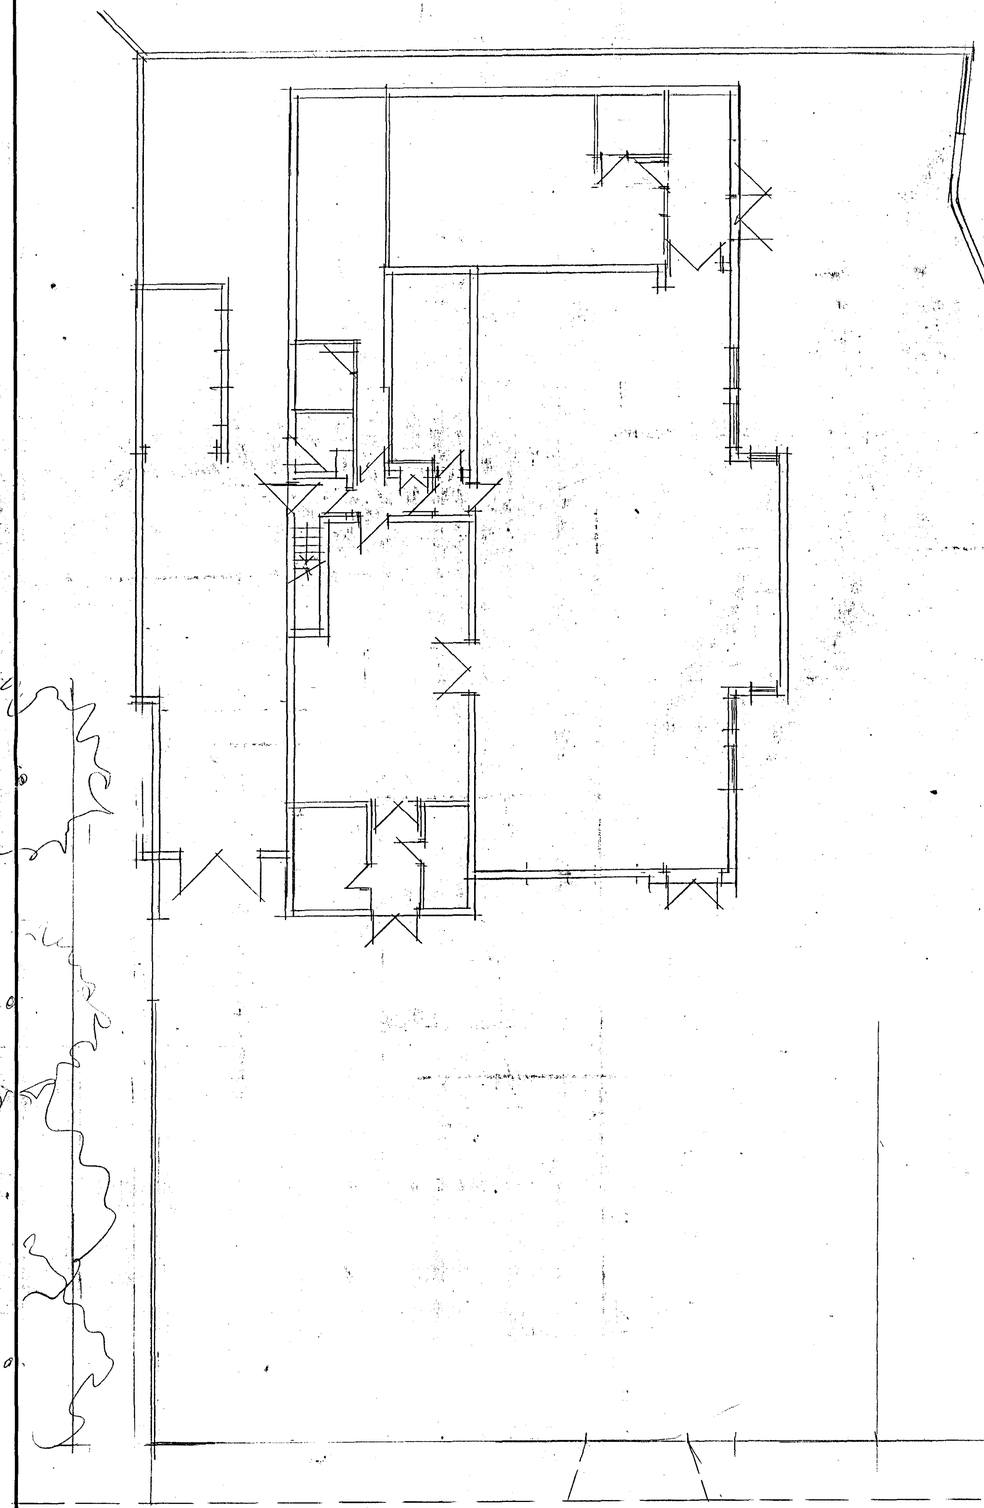

GROUND FLOOR PLAN

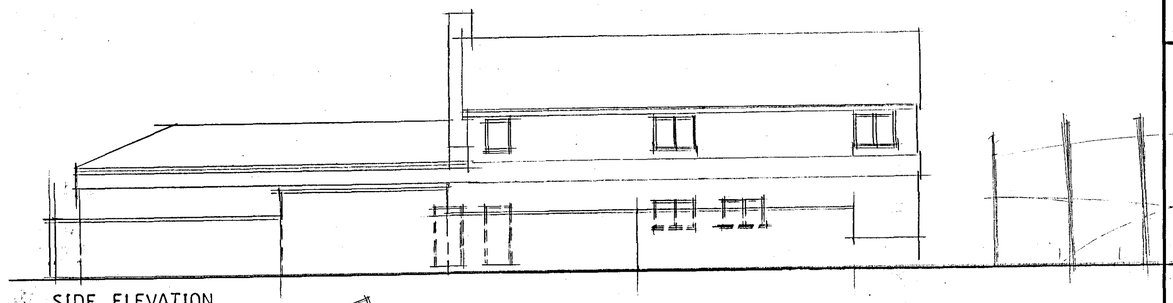

SIDE ELEVATION

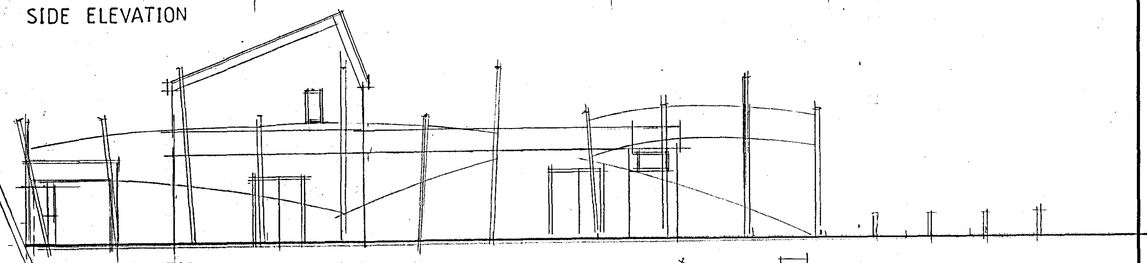

FRONT ELEVATION

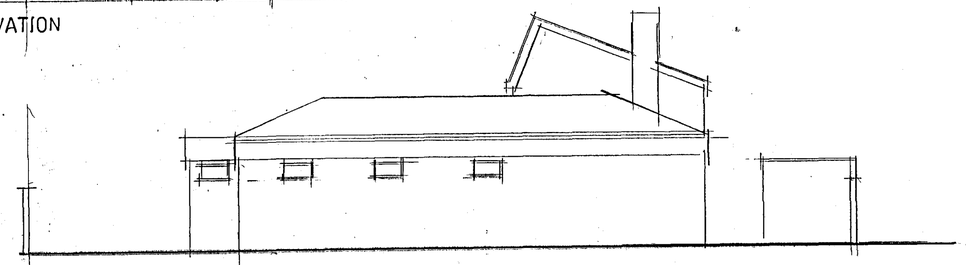

REAR ELEVATION

This drawing is sole copyright and should not be copied or reproduced without prior consent.
Do not scale off this drawing.
All dimensions are to be checked on site.

NOTES:

REVISION

PLANNING AND BUILDING CONTROL
25 APR 2012

CLIENT
ARRANHAMAN ISLAMIC COMMUNITY CENTRE
16 BEDWELL STREET
MOSS SIDE M16 7LN

JOB TITLE
PROPOSED EXTENSION AND
NEW BOUNDARY WALL

DRG. TITLE
PLAN AND ELEVATIONS
AS EXISTING

HOLBOROW ORMESHER +
*Limited*
architectural & interior design

Station House
Adams Hill
Knutsford
Cheshire WA16 6DN

telephone : 01565 652275
facsimile : 01565 750501

| ISSUE | ORIGINAL | 1 | 2 | 3 | 4 | 5 | 6 | 7 |
|---|---|---|---|---|---|---|---|---|
| REVISION | | | | | | | | |
| DATE | | | | | | | | |
| DRAWN | | | | | | | | |
| CHECKED | | | | | | | | |
| APPROVED | | | | | | | | |

SCALE 1-100 & 1-200 at A1

DRAWING NUMBER 963/11/01

M 334554 R