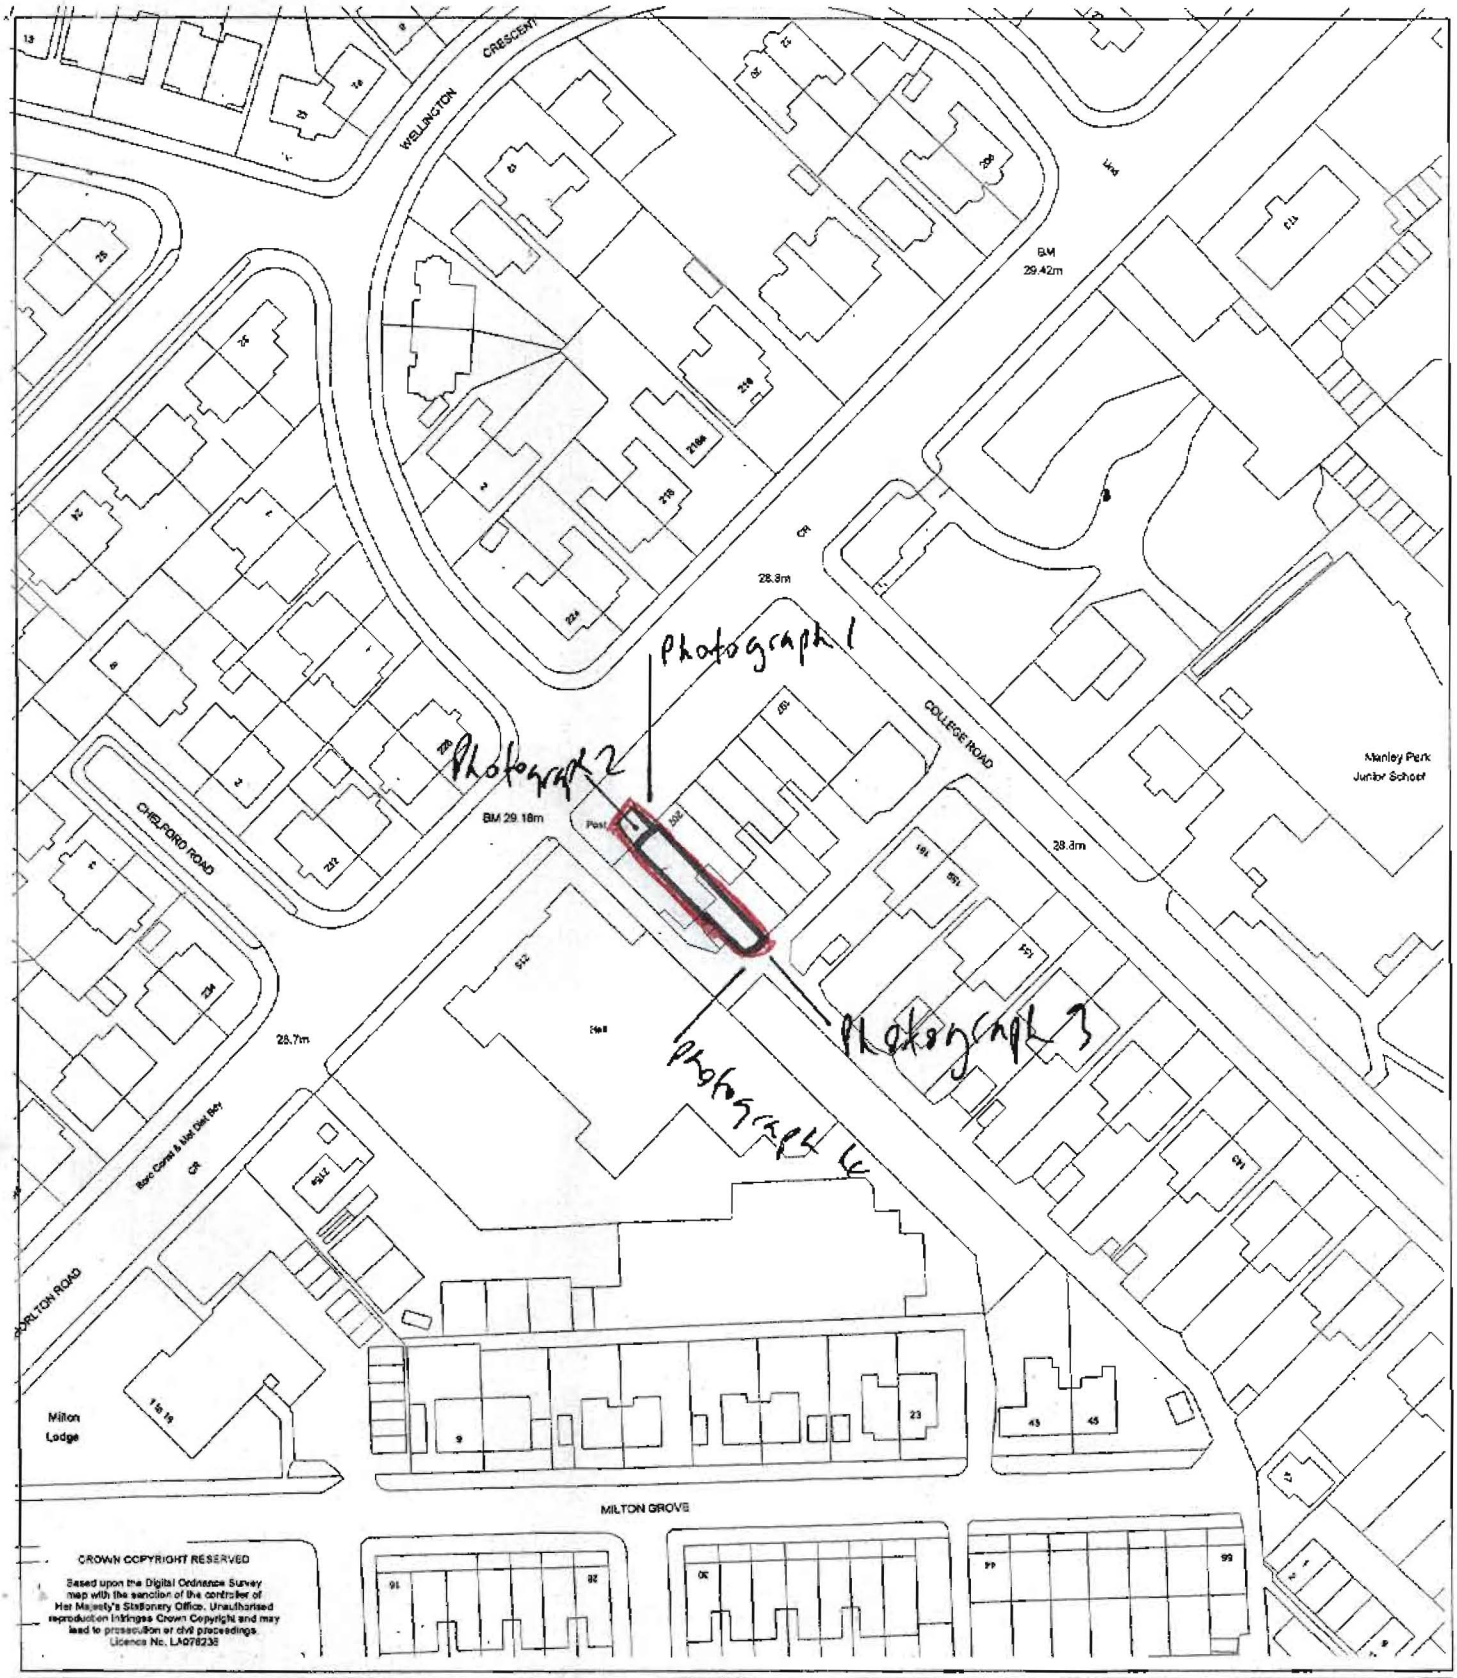

Scale 1;1250

MANCHESTER CITY COUNCIL

Appeal Site at 209 Upper Chorlton Road, Whalley Range

23rd January 2002

PLANNING
ACKD
REPLIED
REC'D 10 JUN 2008
M
M
M
FOIL ACTION