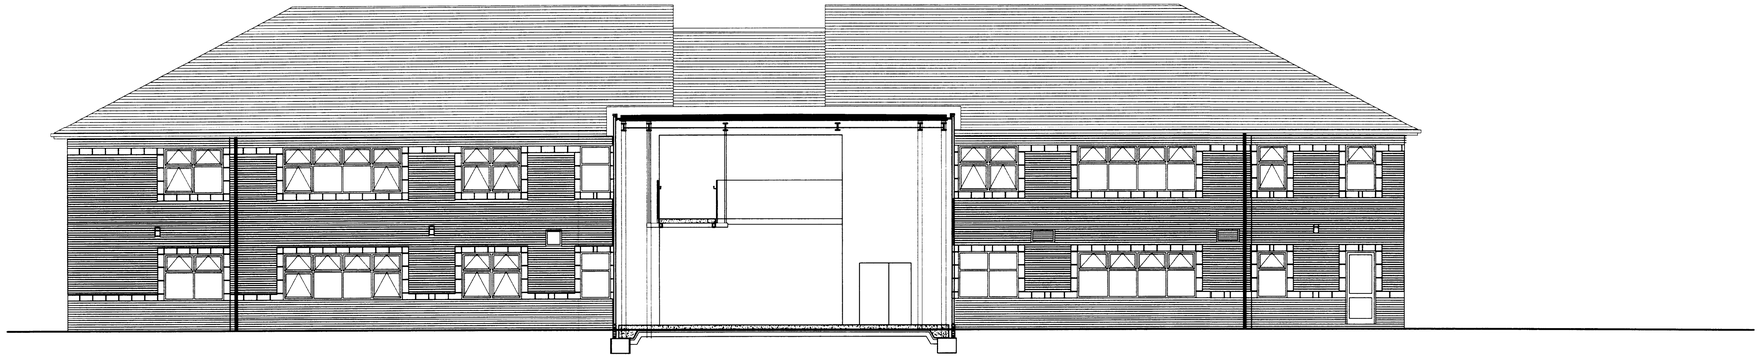

East Elevation

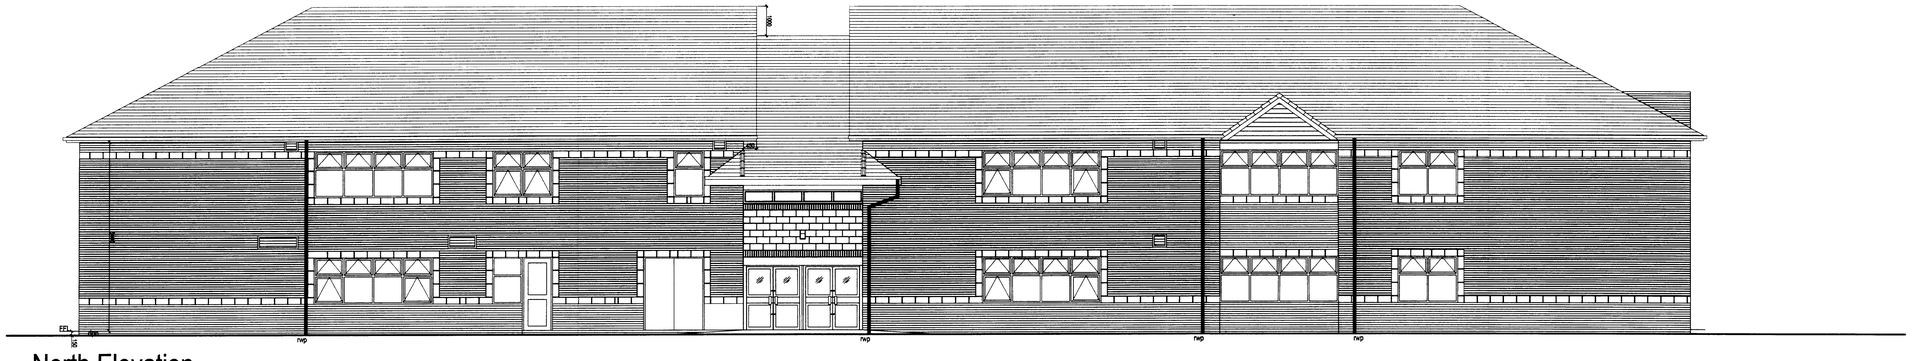

North Elevation



West Elevation

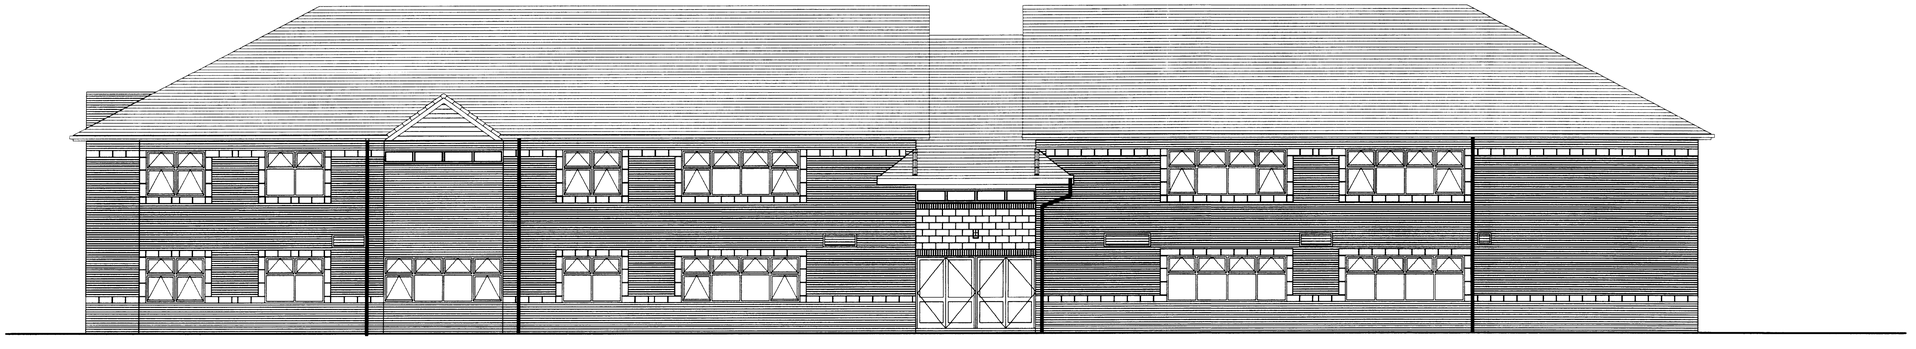

South Elevation

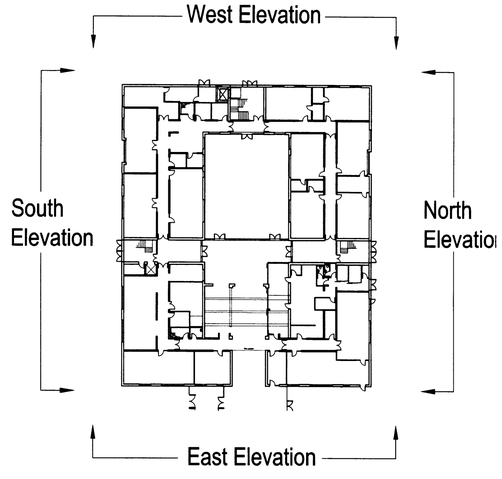

Location Plan

PLANNING
ACKD
REVISED
RECD 14 OCT 2008
REV DATE

rev	description	date	dr by	ap by
C	Issued for Planning	14.10.08	NT	PJ
B	Ventilation units updated. Door G.054/1, G.054/2, G.069/1 updated. Lift runner added. Roof to link amended. Ventilation louver no. added. Issued for Target cost.	29.09.08	NT	PJ
A	Ventilation units relocated as advised by M&E	01.09.08	NT	PJ
original by				
NT		28.08.08		

Aedas

Aedas Architects

Aedas Architects Ltd
Parsonage Chambers
3 The Parsonage
Manchester M3 2HW
United Kingdom

T +44(0)161 8287900
F +44(0)161 8287930
E manchester@aedas.com
aedas.com

client
Balfour Beatty Construction Ltd

project
Burnage High School For Boys

drawing
Elevations
Proposed Elevations to Existing Block

	plot date: -
project number: **2007.01718 .**	scale: **1:100 @ A1**
drawing number: **BU_AE20_005**	rev: **C**
	issue status: **Planning**

This drawing is to be read in conjunction with all related drawings. Do not scale from this drawing. All dimensions must be checked and verified on site before commencing any work or producing shop drawings. The originator should be notified immediately of any discrepancy.
This drawing is copyright and remains the property of Aedas.

A Site no. BU_AED_DR_E_05_AZ_NS_0033 Status PR1

AMENDED CA