AS PROPOSED

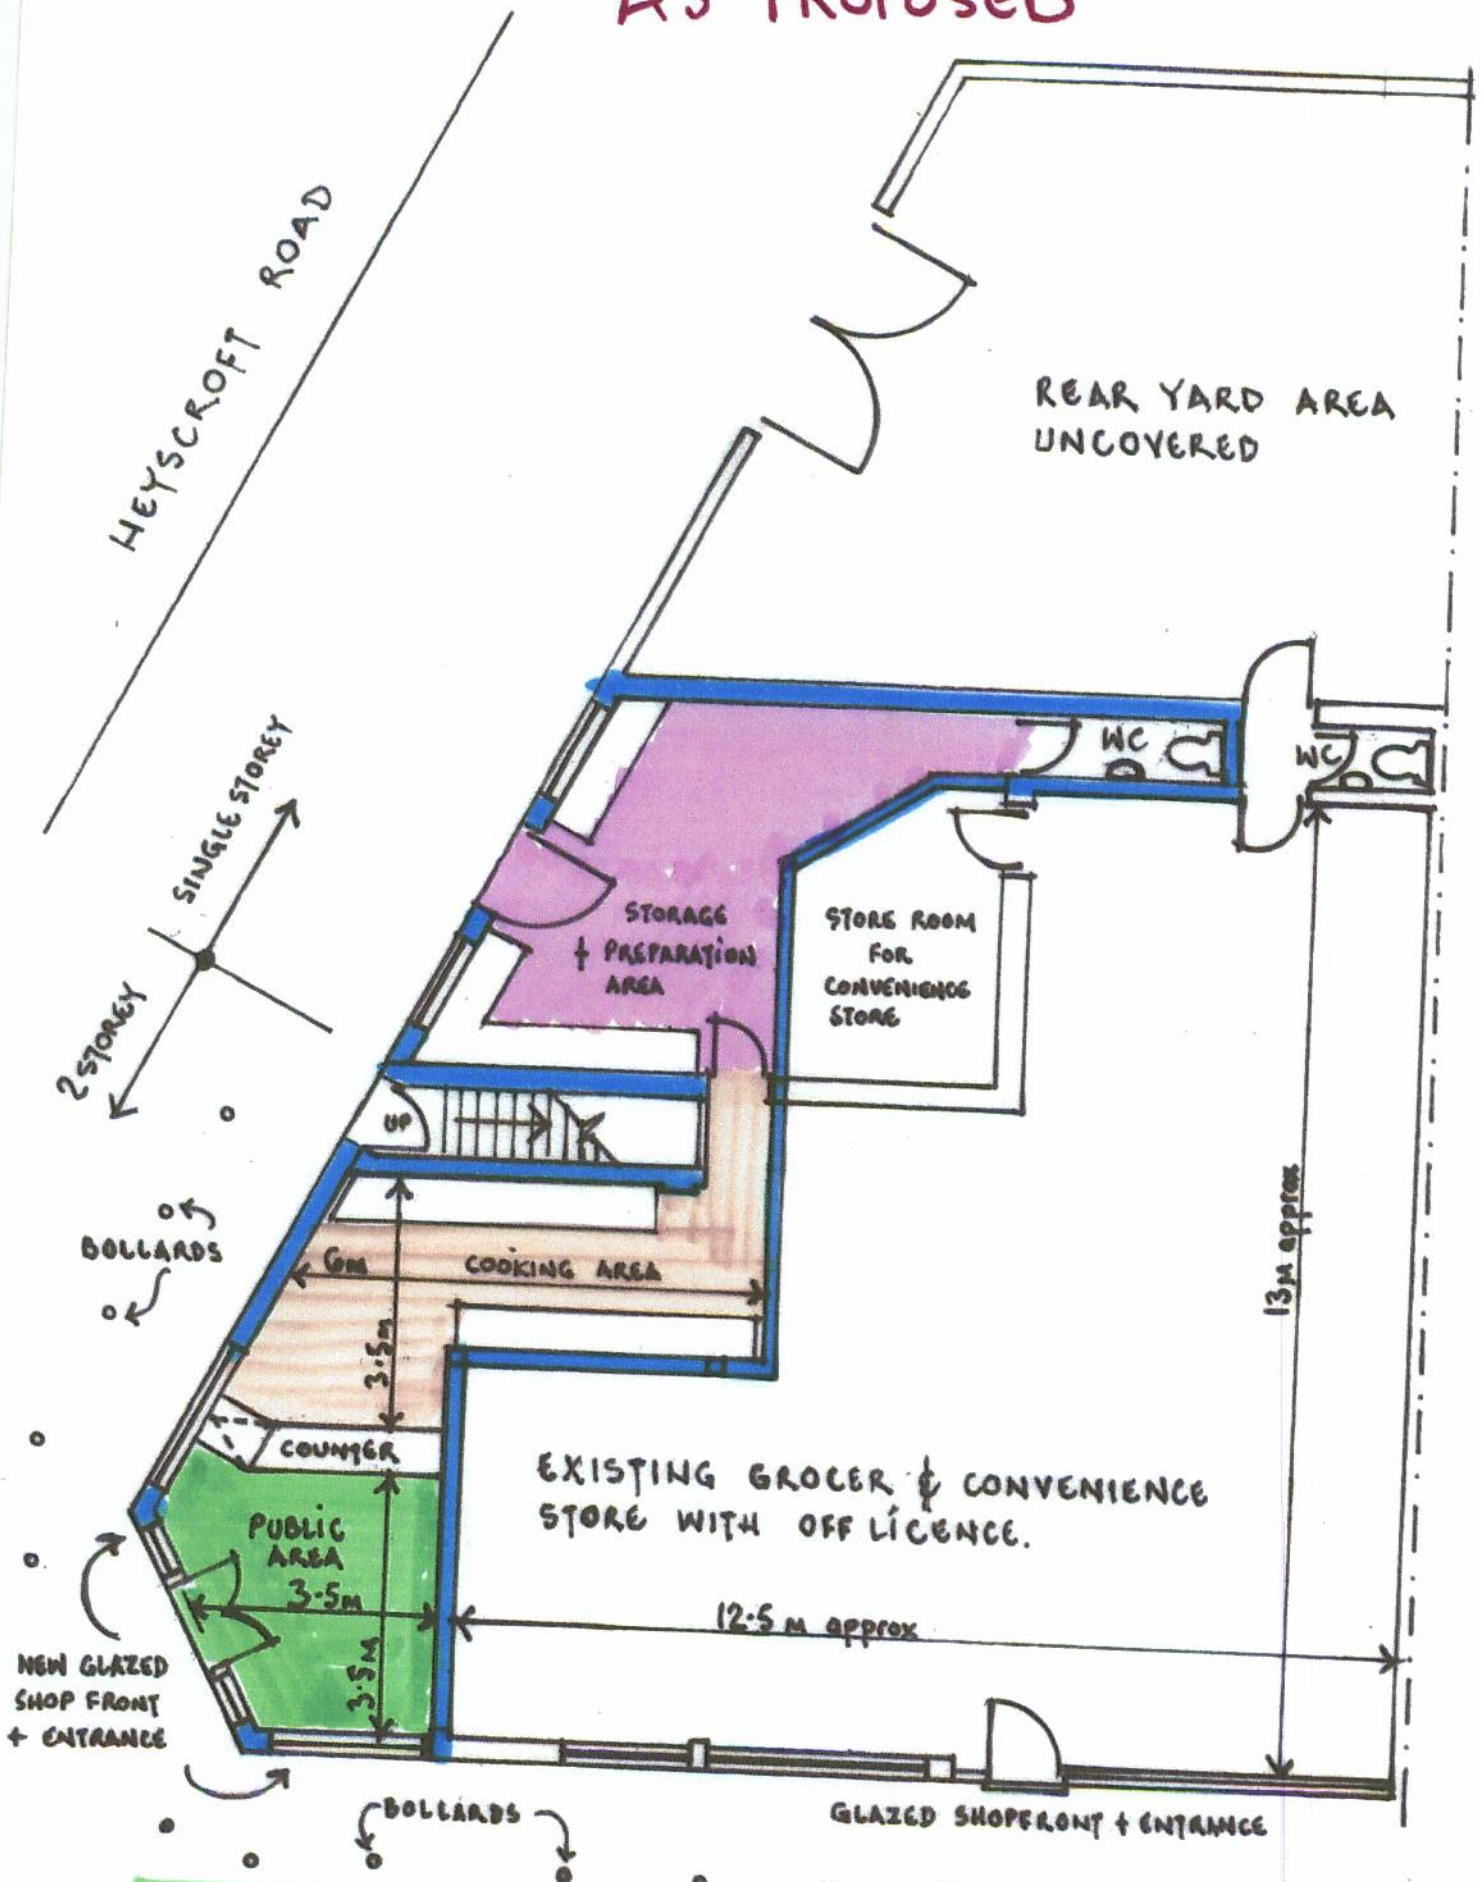

164-166 PARRSWOOD RD, DIDSBURY M20 4RQ

GROUND FLOOR PLAN - as proposed

SCALE 1:100

DATE MAR. 2010