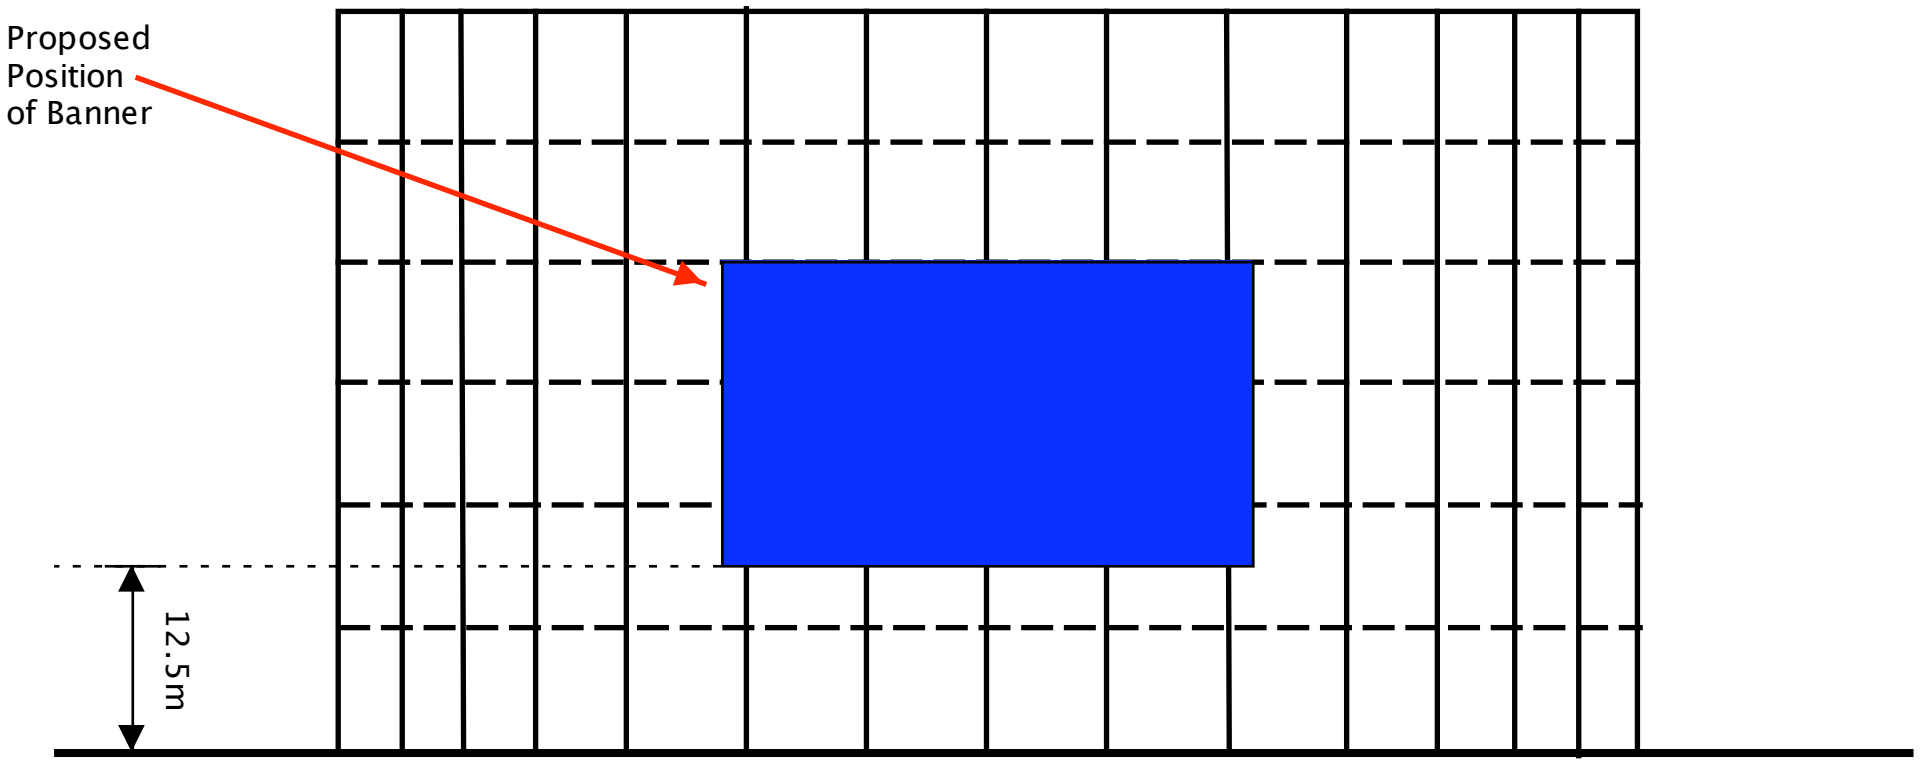



| | | | |
|---|---|---|---|
| JCDecaux | 35 metre x 20 metre Banner | Client : National Grid<br>Scale :1:500<br>Date: 26/04/08<br>Drawn :DGW | Drawing Title :<br>Advertising Banner Display |
| | | Job Title : Gasometer, Hulme Hall Lane/Alan Turing Way, Manchester, M11 | DWG 03 |