THIS DRAWING IS CONFIDENTIAL AND IS THE PROPERTY OF GILL MASSEY LIMITED IT MUST NOT BE DISCLOSED TO A THIRD PARTY COPIED OR LENT WITHOUT WRITTEN CONSENT

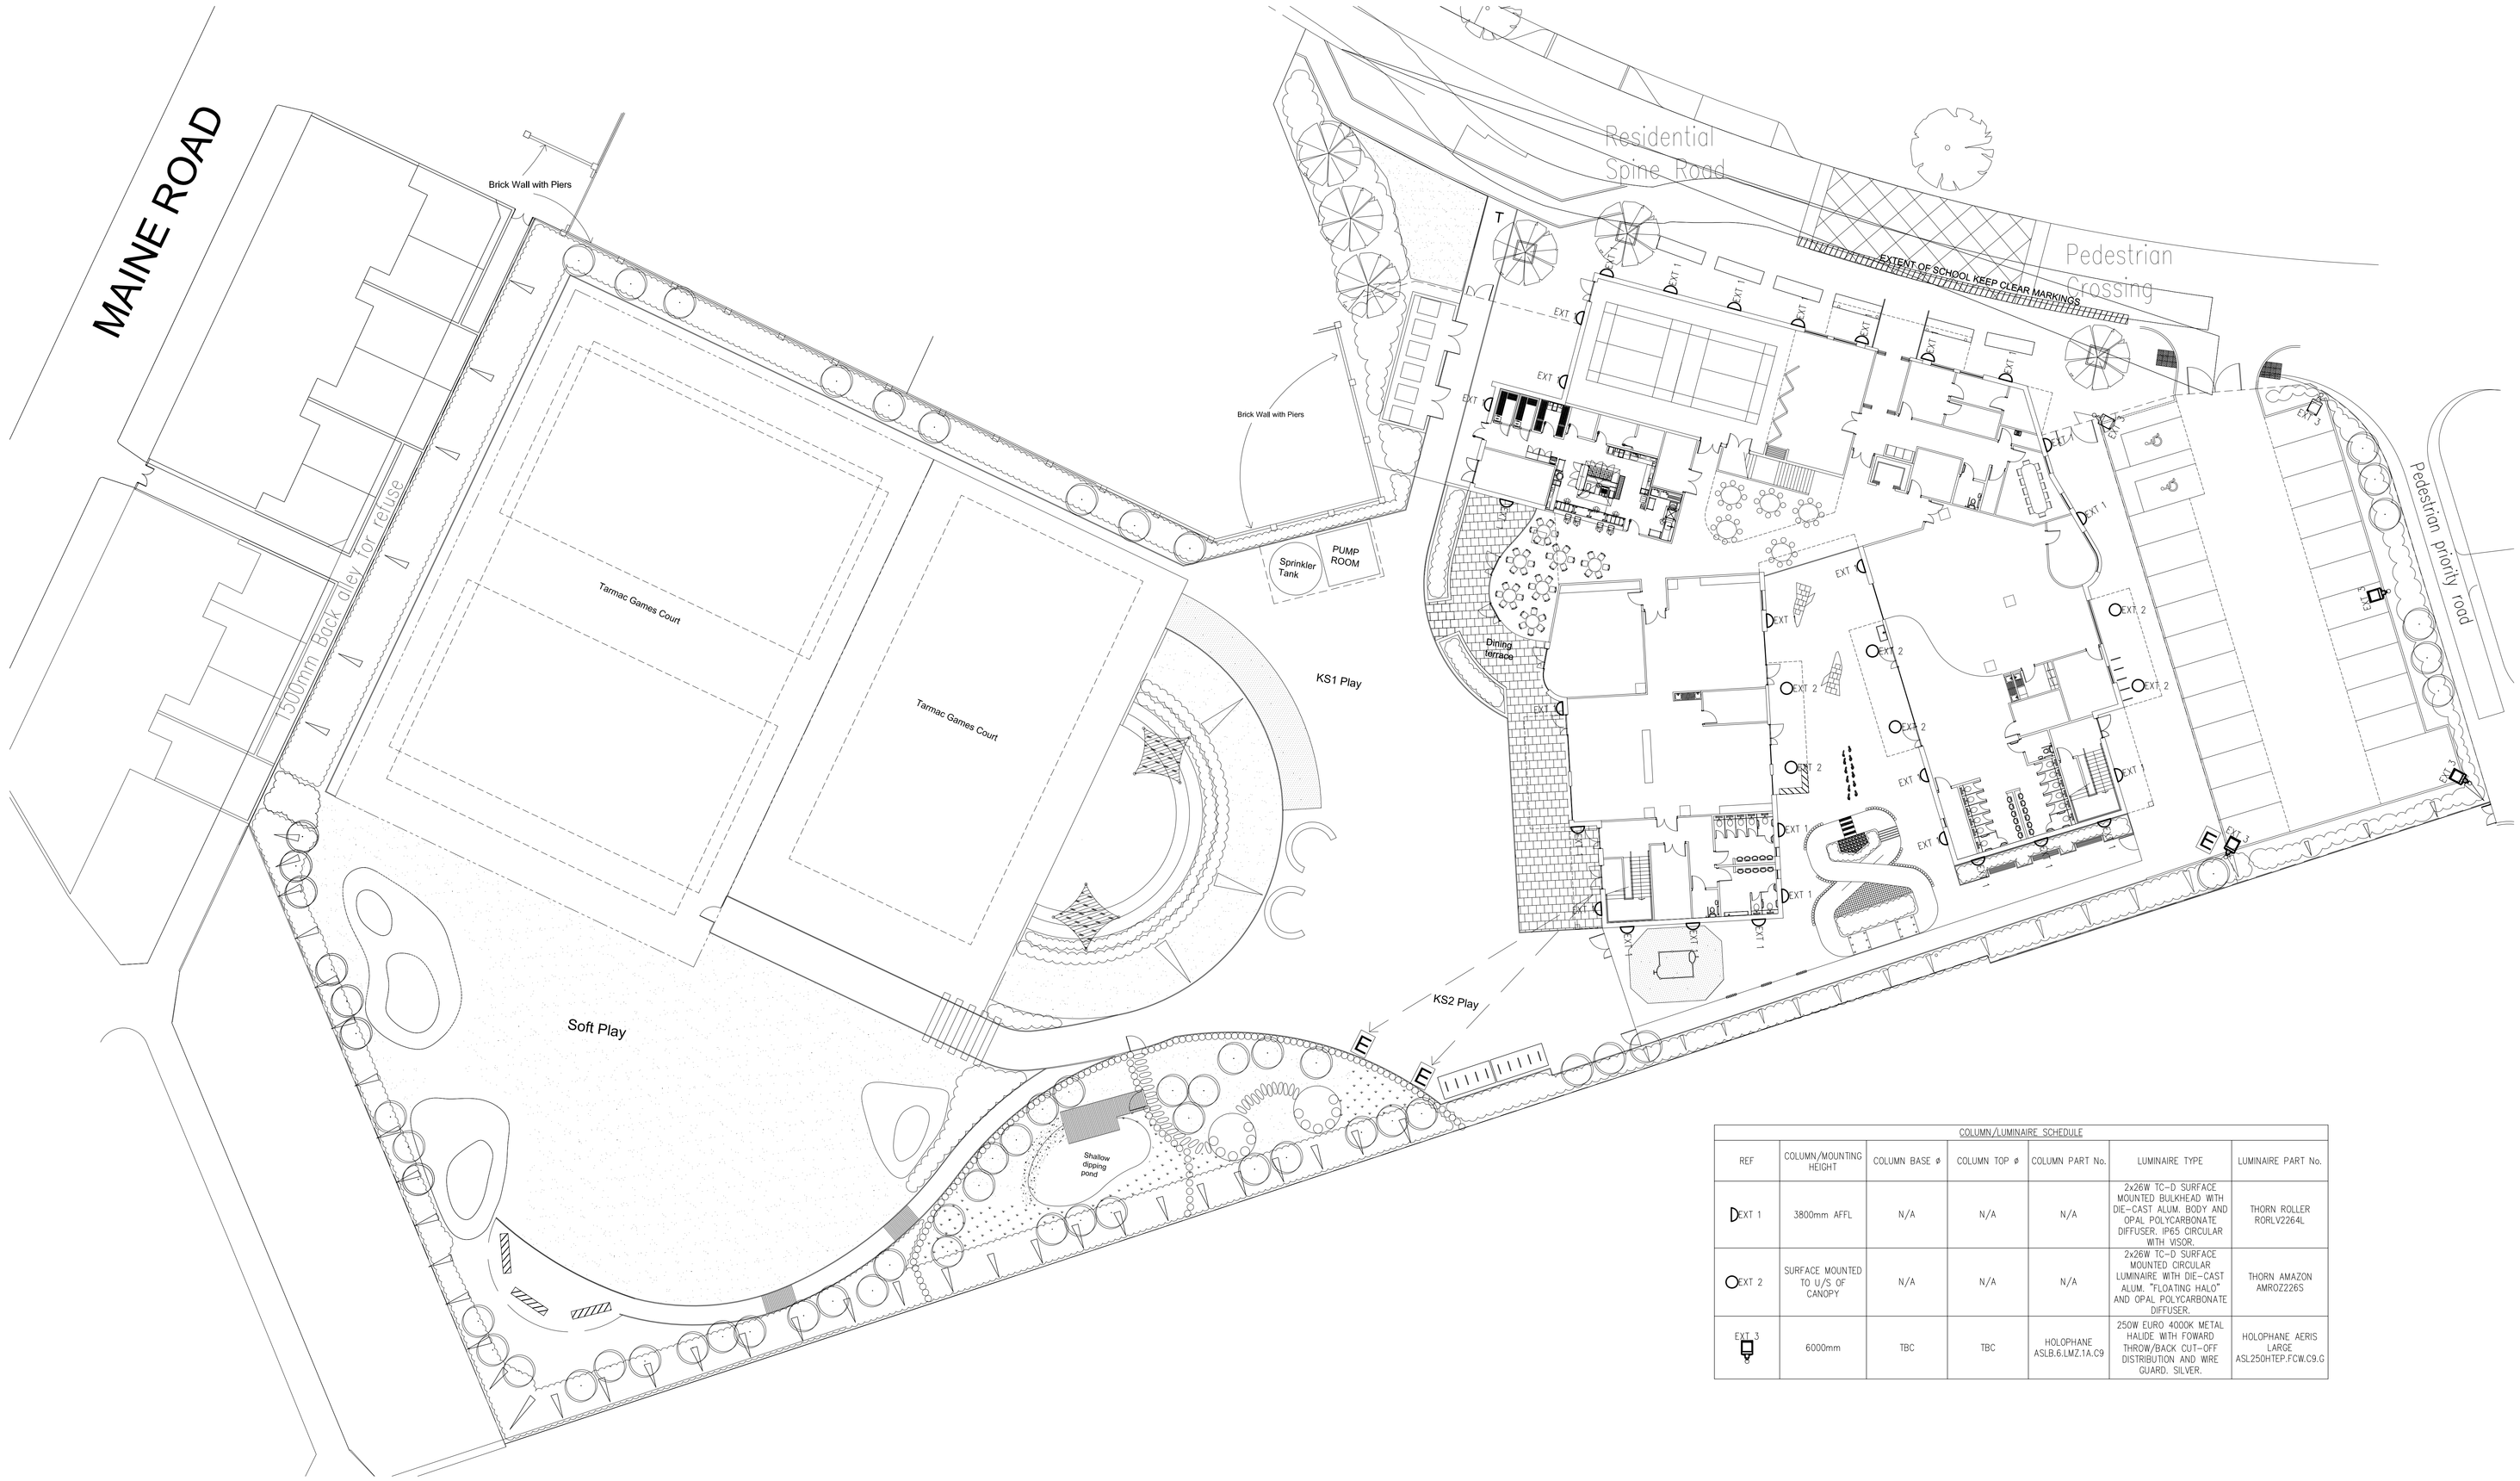

COLUMN/LUMINAIRE SCHEDULE

REF	COLUMN/MOUNTING HEIGHT	COLUMN BASE ø	COLUMN TOP ø	COLUMN PART No.	LUMINAIRE TYPE	LUMINAIRE PART No.
EXT 1	3800mm AFFL	N/A	N/A	N/A	2x26W TC-D SURFACE MOUNTED BULKHEAD WITH DIE-CAST ALUM. BODY AND OPAL POLYCARBONATE DIFFUSER. IP65 CIRCULAR WITH VISOR.	THORN ROLLER RORLV2264L
EXT 2	SURFACE MOUNTED TO U/S OF CANOPY	N/A	N/A	N/A	2x26W TC-D SURFACE MOUNTED CIRCULAR LUMINAIRE WITH DIE-CAST ALUM. "FLOATING HALO" AND OPAL POLYCARBONATE DIFFUSER.	THORN AMAZON AMROZ226S
EXT 3	6000mm	TBC	TBC	HOLOPHANE ASLB.6.LMZ.1A.C9	250W EURO 4000K METAL HALIDE WITH FOWARD THROW/BACK CUT-OFF DISTRIBUTION AND WIRE GUARD. SILVER.	HOLOPHANE AERIS LARGE ASL250HTEP.FCW.C9.G

REV	DESCRIPTION	DATE	DRAWN	APPROVED

STATUS: PRELIMINARY

PROJECT: MAINE ROAD PRIMARY SCHOOL
MANCHESTER

DRAWING TITLE: PRELIMINARY EXTERNAL LIGHTING LAYOUT

Gill Massey
Consulting Engineers
7th Floor, Acre House
Town Square, Sale
Manchester M33 7WZ
Telephone 0161 962 9145
Fax 0161 969 7281

DATE	SCALE	
JUNE 2008	1:200	
DRAWN: CM	ORIGINAL DRAWING SIZE A0	
CHECKED	DRAWING NUMBER: 3636/E/108	REVISION