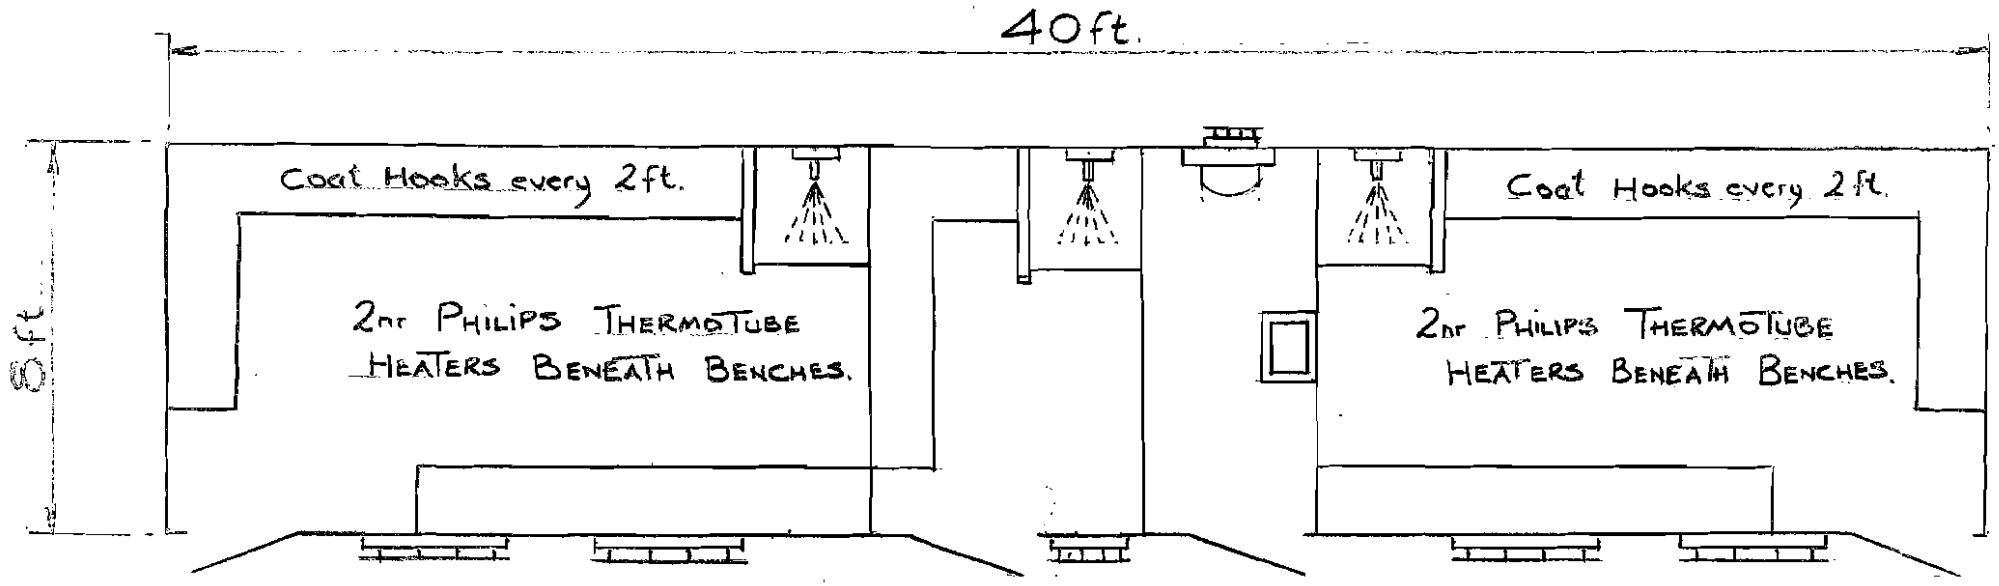


Notes :

FLUORESCENT LIGHTING TO ALL AREAS.
HIGH LEVEL WINDOWS WITH EXTERIOR STEEL GUARDS OR SHUTTERS.
MULTI-LOCKING STEEL PERSONNEL DOORS.
UNIT PAINTED TO YOUR NOMINATED COLOUR.
FULLY INSULATED AND LINED.

title : 40ft Changing Unit	Manchester Contracts.
date : 18th NOV. 07	
rev :	
drawn by : AG	
Client : Manchester Leisure	