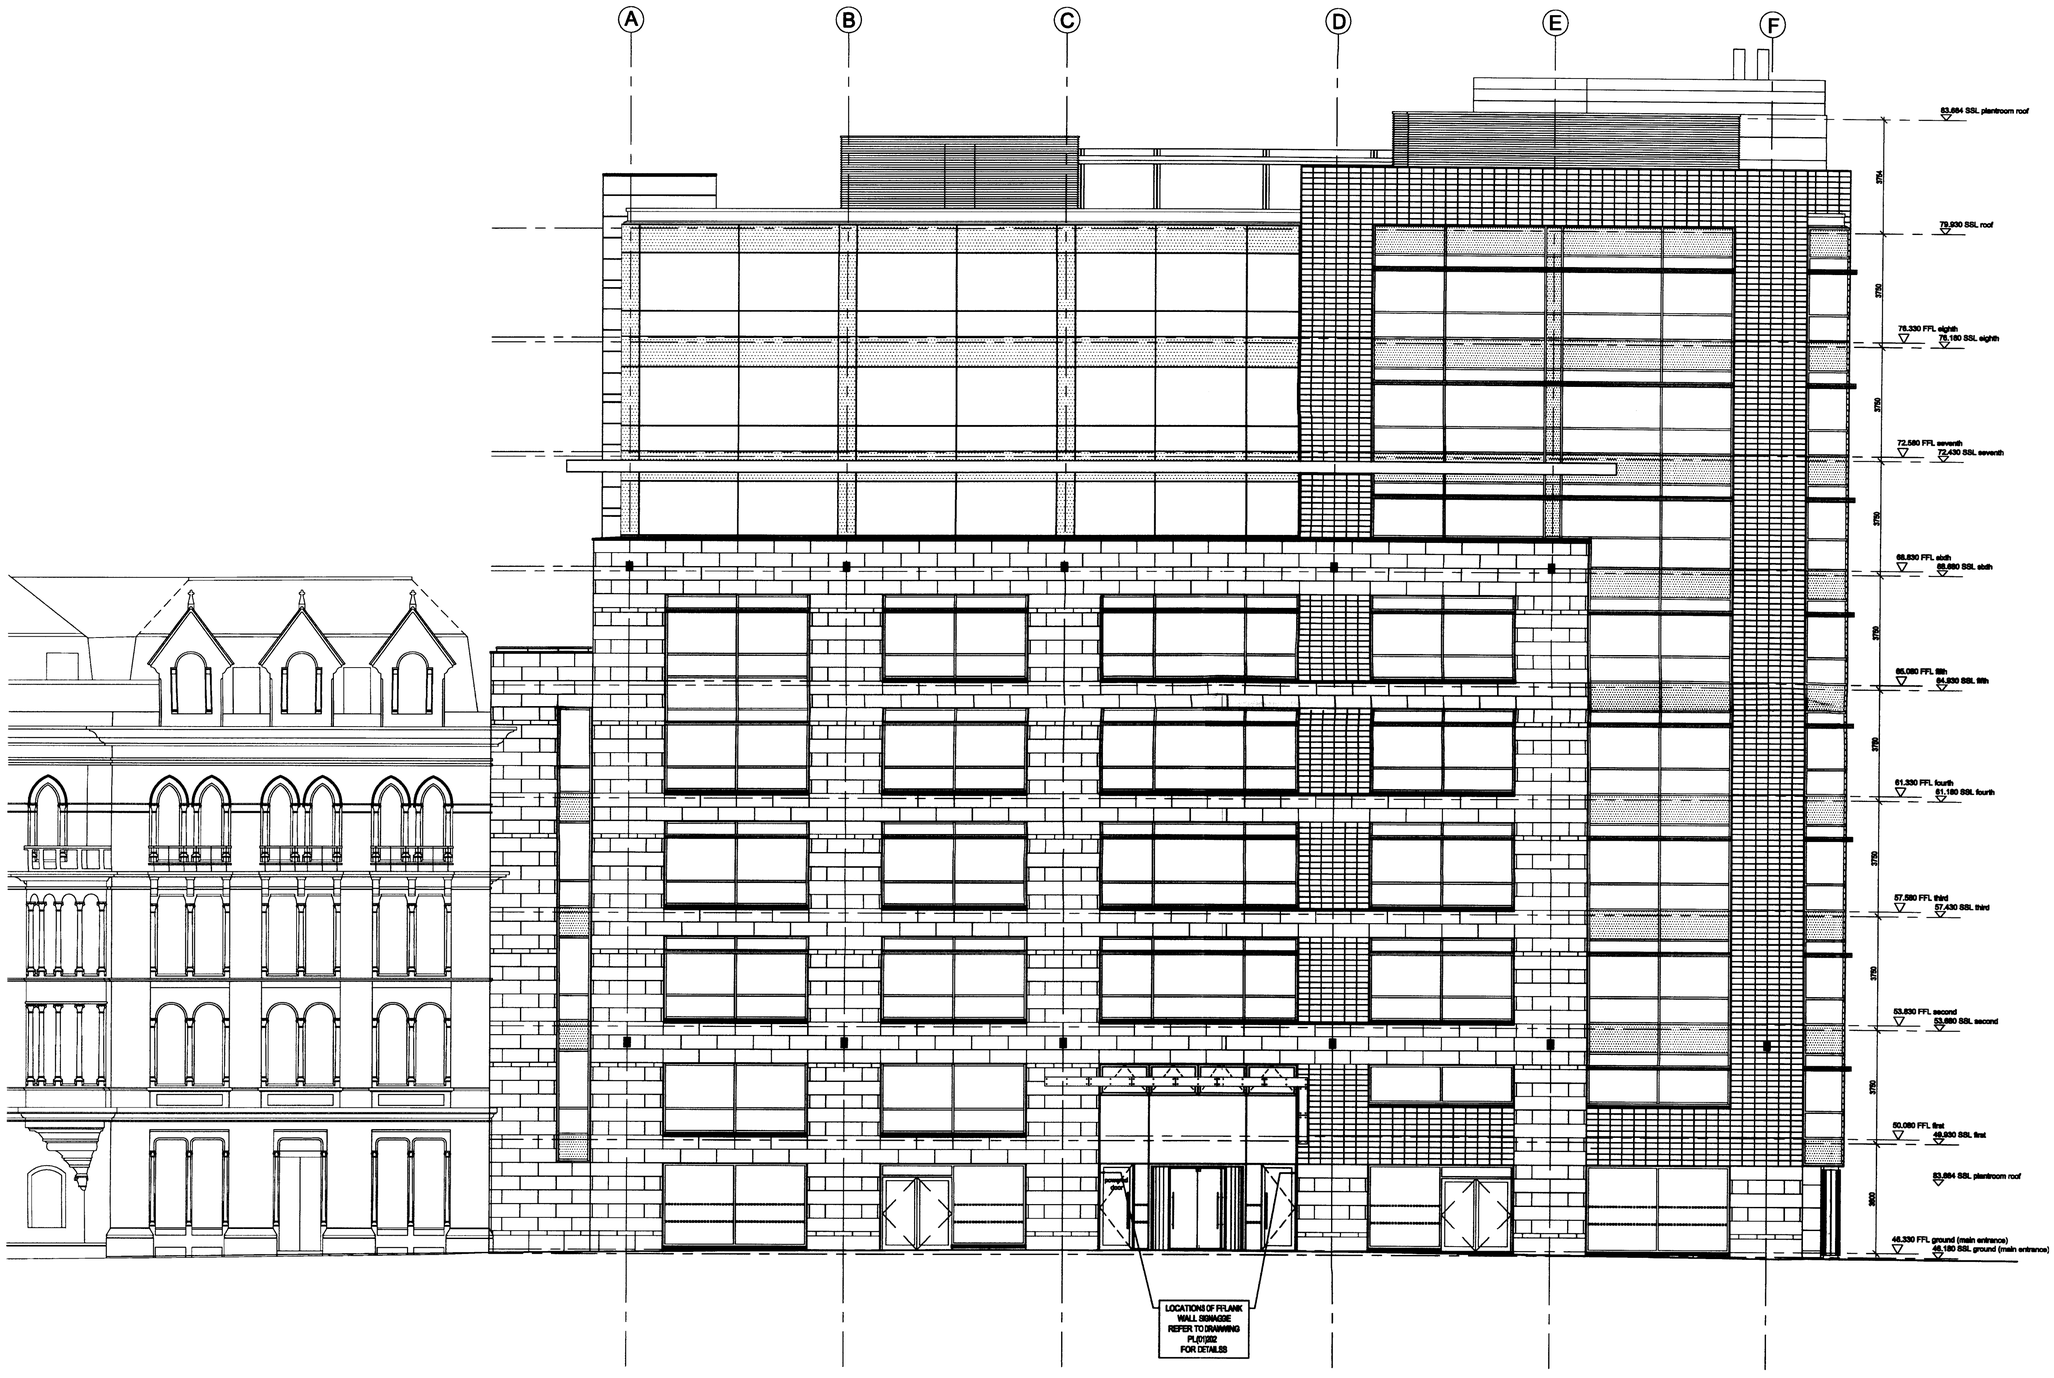


EXISTING SPRING GARDENS ELEVATION 1:100

PLANNING
ACK'D
RECD 26 OCT 2007
REC'D DATE

rev	description	date	dr by	ap by
original by GG		26.09.07	GG	

Aedas

Aedas Architects

Aedas Architects Ltd
Parsonage Chambers
3 The Parsonage
Manchester M3 2HW
United Kingdom

T +44(0)161 8287900
F +44(0)161 8287930
E manchester@aedas.com
aedas.com

client
LANGTREE GROUP Plc

project
FORTY SPRINGARDENS
MANCHESTER

drawing
PROPOSED LANDLORD SIGNAGE
EXISTING SPRING GARDENS ELEVATION

	plot date
project number: 2003.0340 .	scale: 1:100
drawing number: PL(01)201	rev:	issue status: APPROVAL

This drawing is to be read in conjunction with all related drawings. Do not scale from this drawing. All dimensions must be checked and verified on site before commencing any work or producing shop drawings. The originator should be notified immediately of any discrepancy.
This drawing is copyright and remains the property of Aedas.