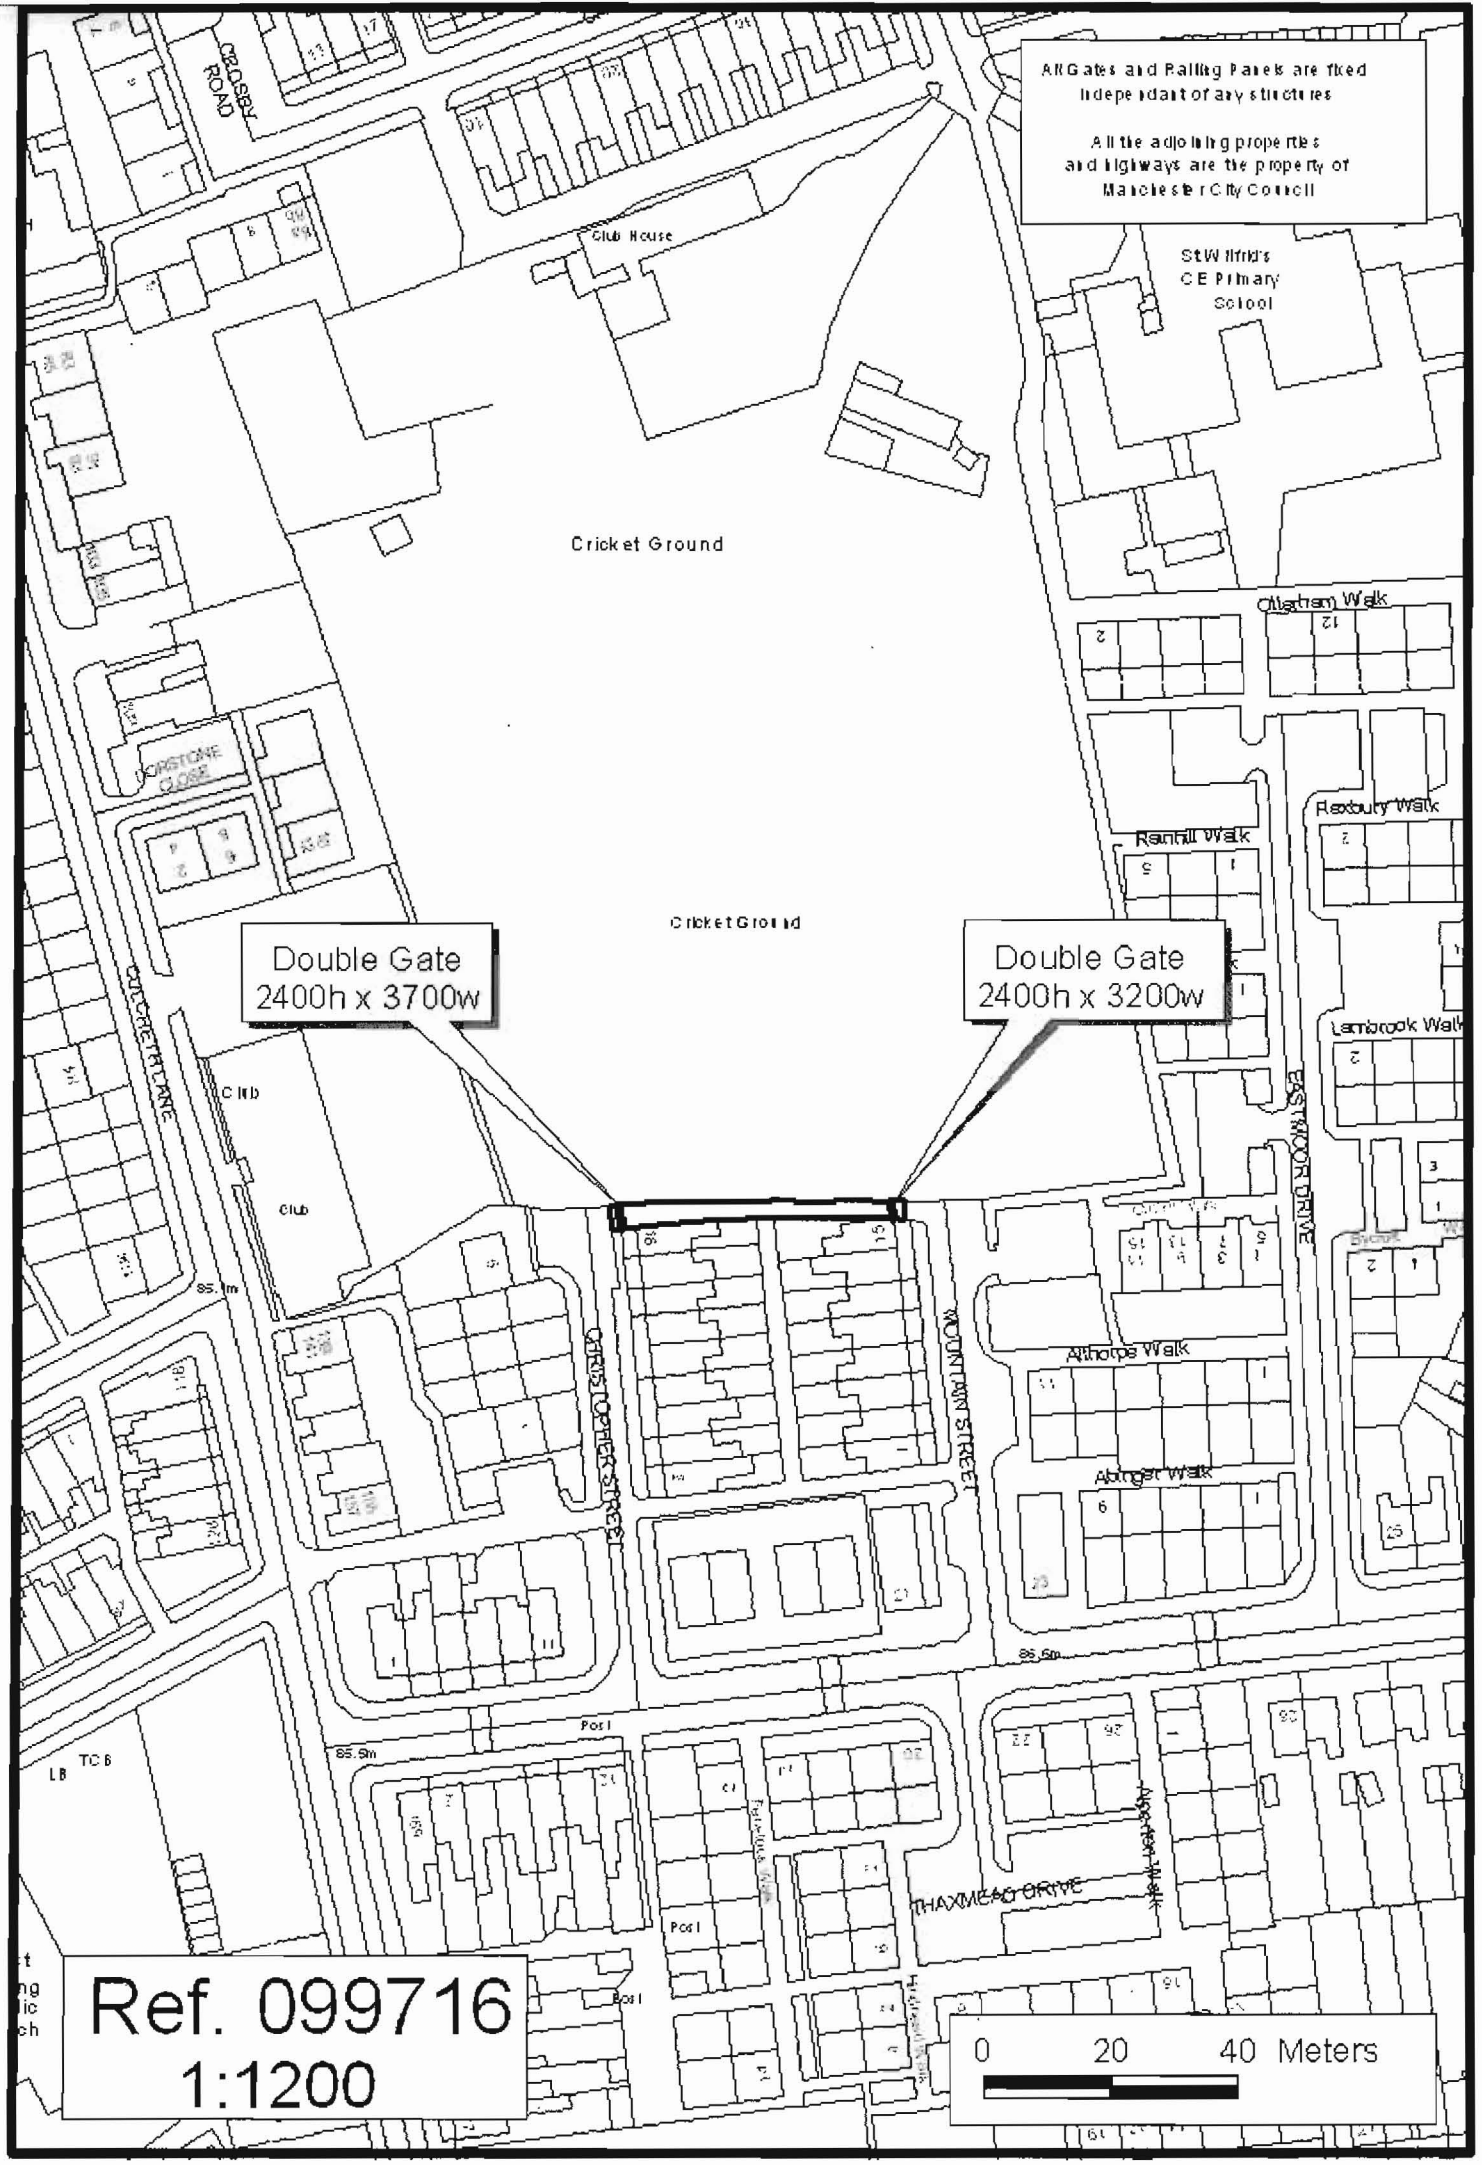
All Gates and Railing Panels are fixed independant of any structures
All the adjoining properties and highways are the property of Manchester City Council
Double Gate
2400h x 3700w
Double Gate
2400h x 3200w
Cricket Ground
Cricket Ground
Club House
St Wilfrid's CE Primary School
CROSBY ROAD
DORSTONE CLOSE
CULCHETH LANE
Club
Club
Ottarham Walk
Rexbury Walk
Rainhill Walk
Lambrook Walk
EASTMOOR DRIVE
Althorpe Walk
Abinger Walk
CHRISTOPHER STREET
MOUNTAIN STREET
THAXMEAD DRIVE
Post
Post
Post
85.1m
85.5m
85.6m
TCB
LB
Ref. 099716
1:1200
0 20 40 Meters