
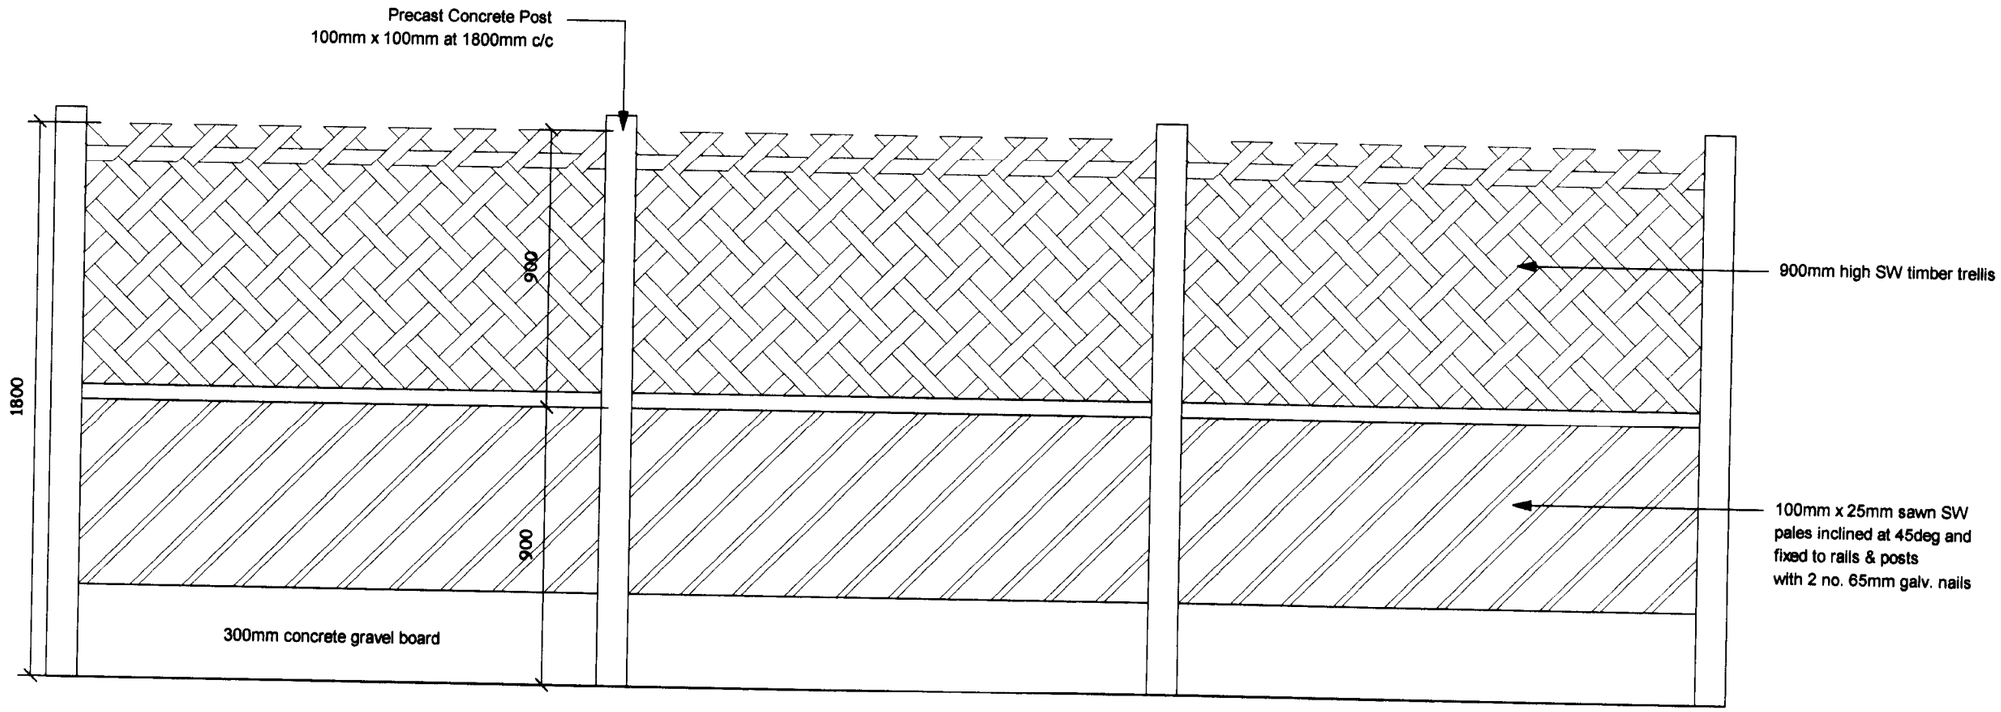


1800mm High Timber Fence

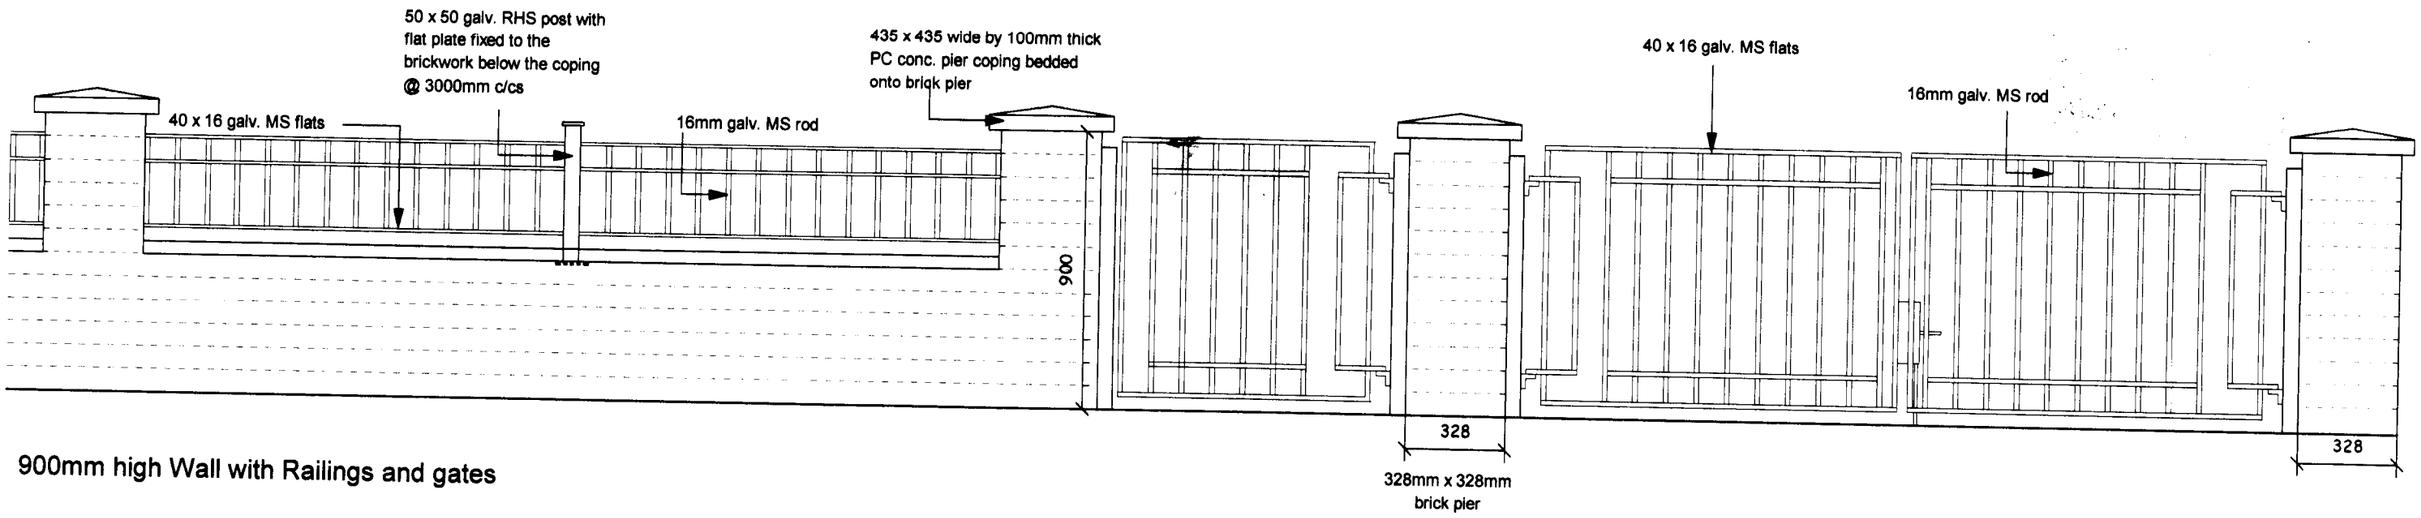

900mm high Wall with Railings and gates

Client	Description			Job N	1988(E)
WILLOW PARK HOUSING TRUST	LANDSCAPE DETAILS			Drg N	06
Job	Drawn	Date	Scale	Rev.	
OXTON AVENUE, WYTHENSHAWE	RSH	19-10-05	1:20		

Bernard Taylor Partnership Ltd.
Architects
ELIZABETH HOUSE, 486 DIDSBURY ROAD, HEATON MERSEY,
STOCKPORT, CHESHIRE, SK4 3BS.
Tel: 0161-443 1221
Fax: 0161-442 1672
E-mail: Info@BernardTaylor.co.uk