ELEVATION AA

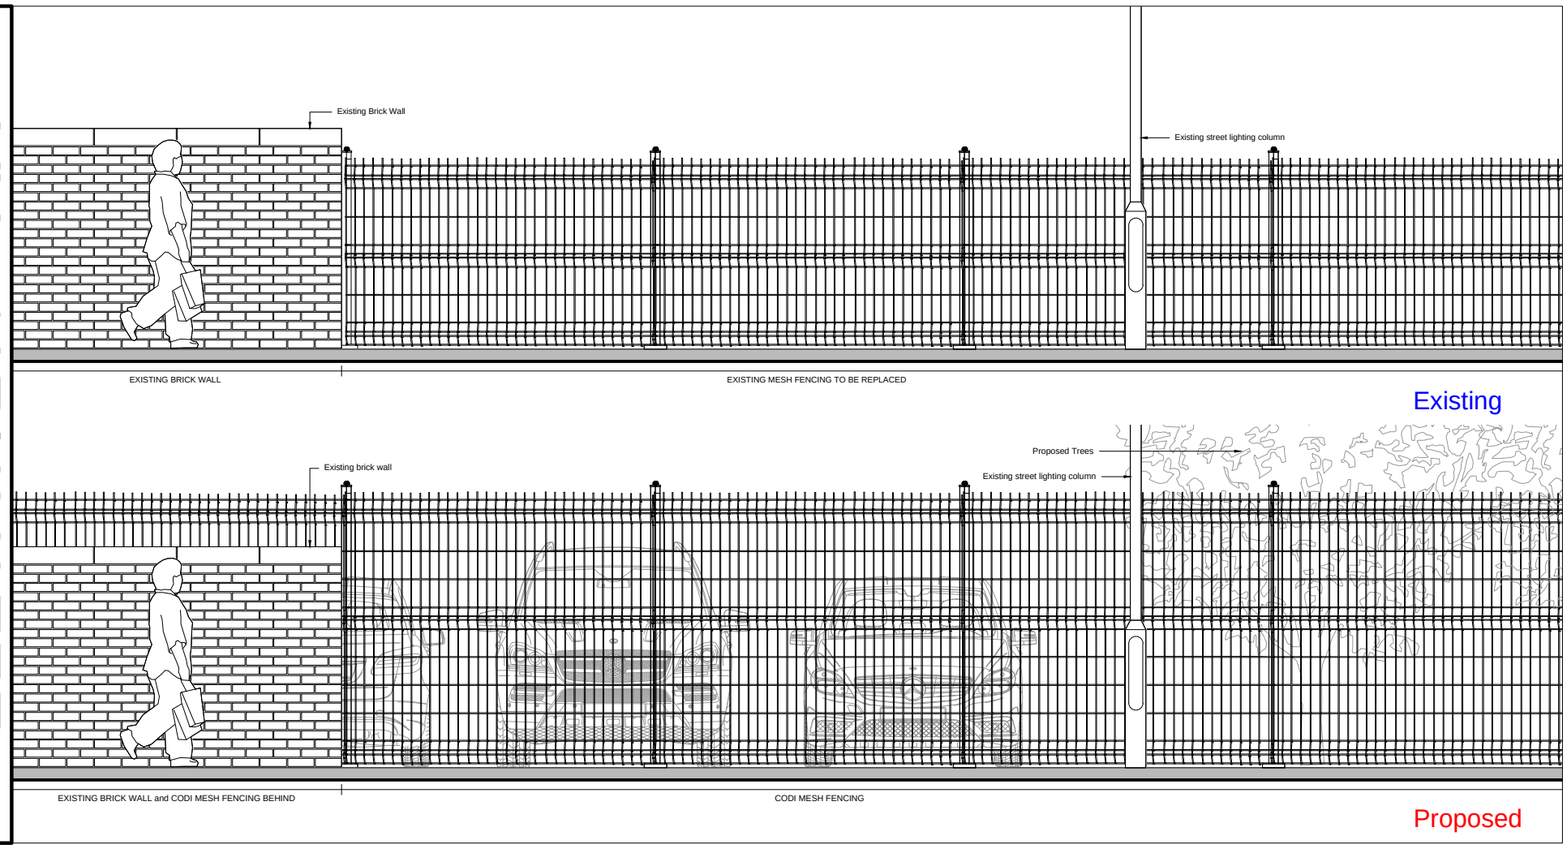

ELEVATION BB

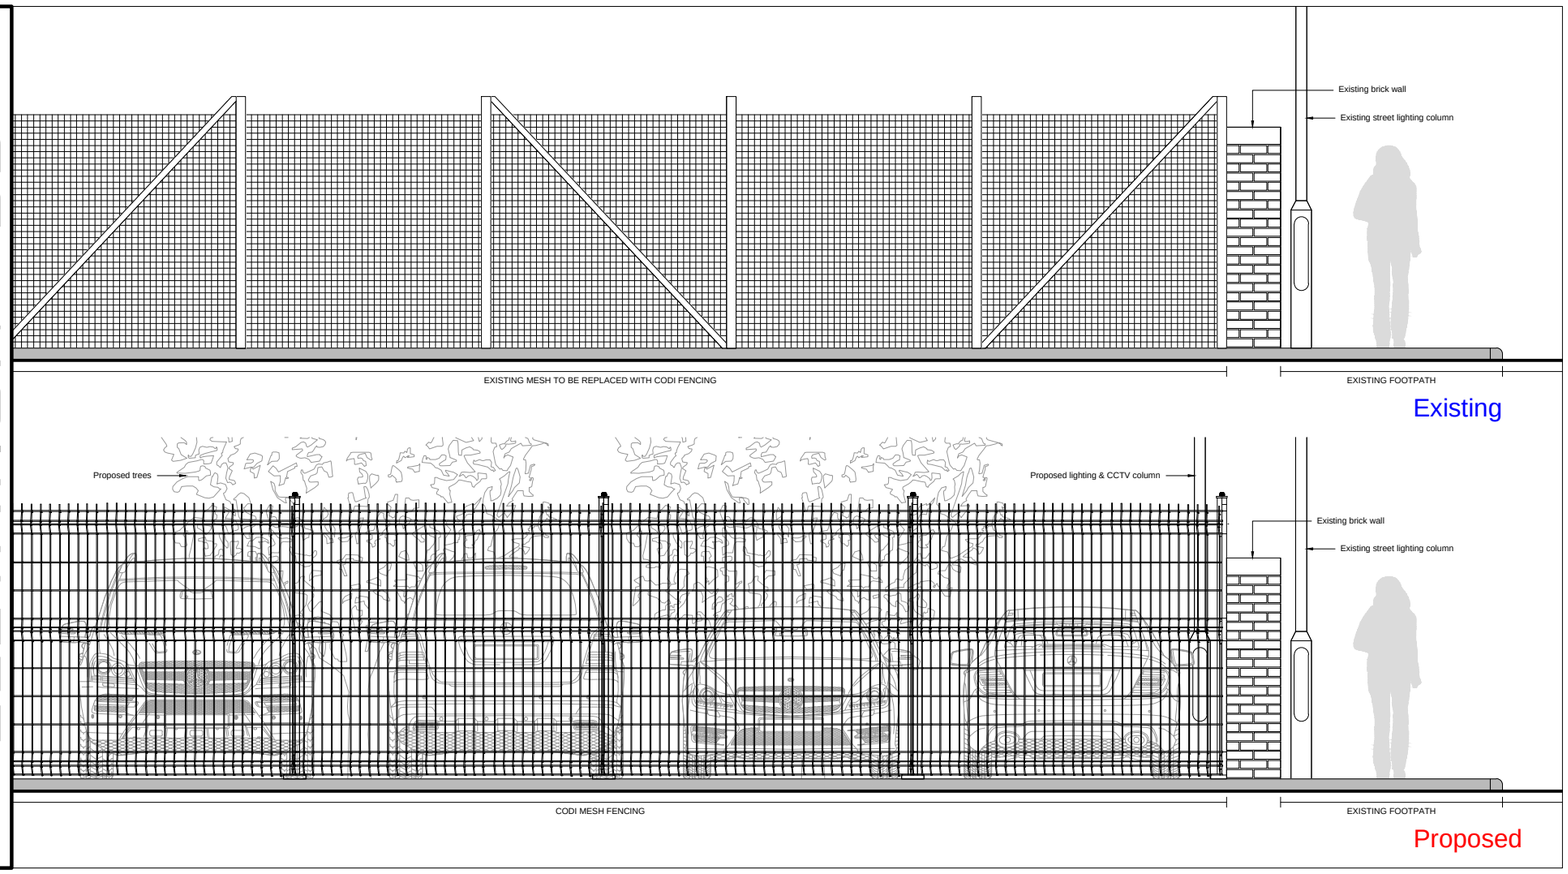

PROPOSED LIGHTING COLUMN

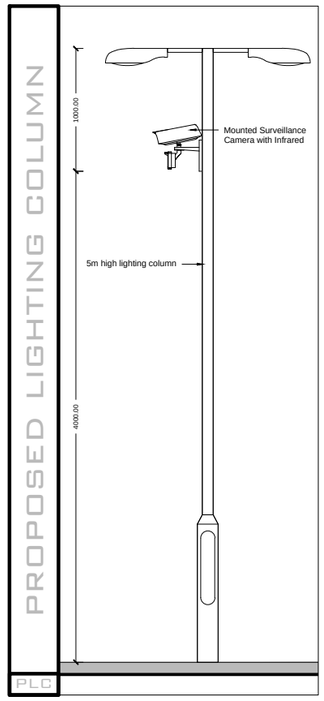

NOTES

Lighting designed and installed to provide a maintained illuminance of 20 lux and will follow the recommendations of CIBSE Lighting Guide LG6 The Outdoor Environment. Position and numbers of columns for CCTV & lighting to be confirmed.

Codi welded mesh fencing to be in black.

SITE

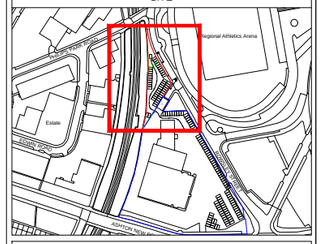

SCALE

0 1 2

(metres)

Mercedes-Benz

MERCEDES-BENZ CORPORATE REAL ESTATE

DELAWARE DRIVE
TONGWELL
MILTON KEYNES
MK15 8BA

tel 01908 335000
fax 01908 335680

PRESENTATION SCALE	1:50 @ A3
DATE	08 February 2013
SITE	M'CHESTER CENTRAL
DRAWN	MT
DRAWING No.	S-01
NOTES	MERCEDES-BENZ MANCHESTER ADDITIONAL LAND ELEVATIONS
ISSUE	A

This Drawing and Design is the Copyright and shall not be reproduced in any form without the written consent of Mercedes-Benz Retail Group UK Ltd. **DO NOT SCALE** - use figured dimensions only, except for Planning Application purposes. Any discrepancies are to be directly reported to Mercedes-Benz Retail Group UK Ltd. No construction work is to proceed until a decision has been issued by them in writing. ***All dimensions are approximate and should be verified on site.***

Mercedes-Benz Manchester Central, Ashton New Road, Manchester, M11 3RR