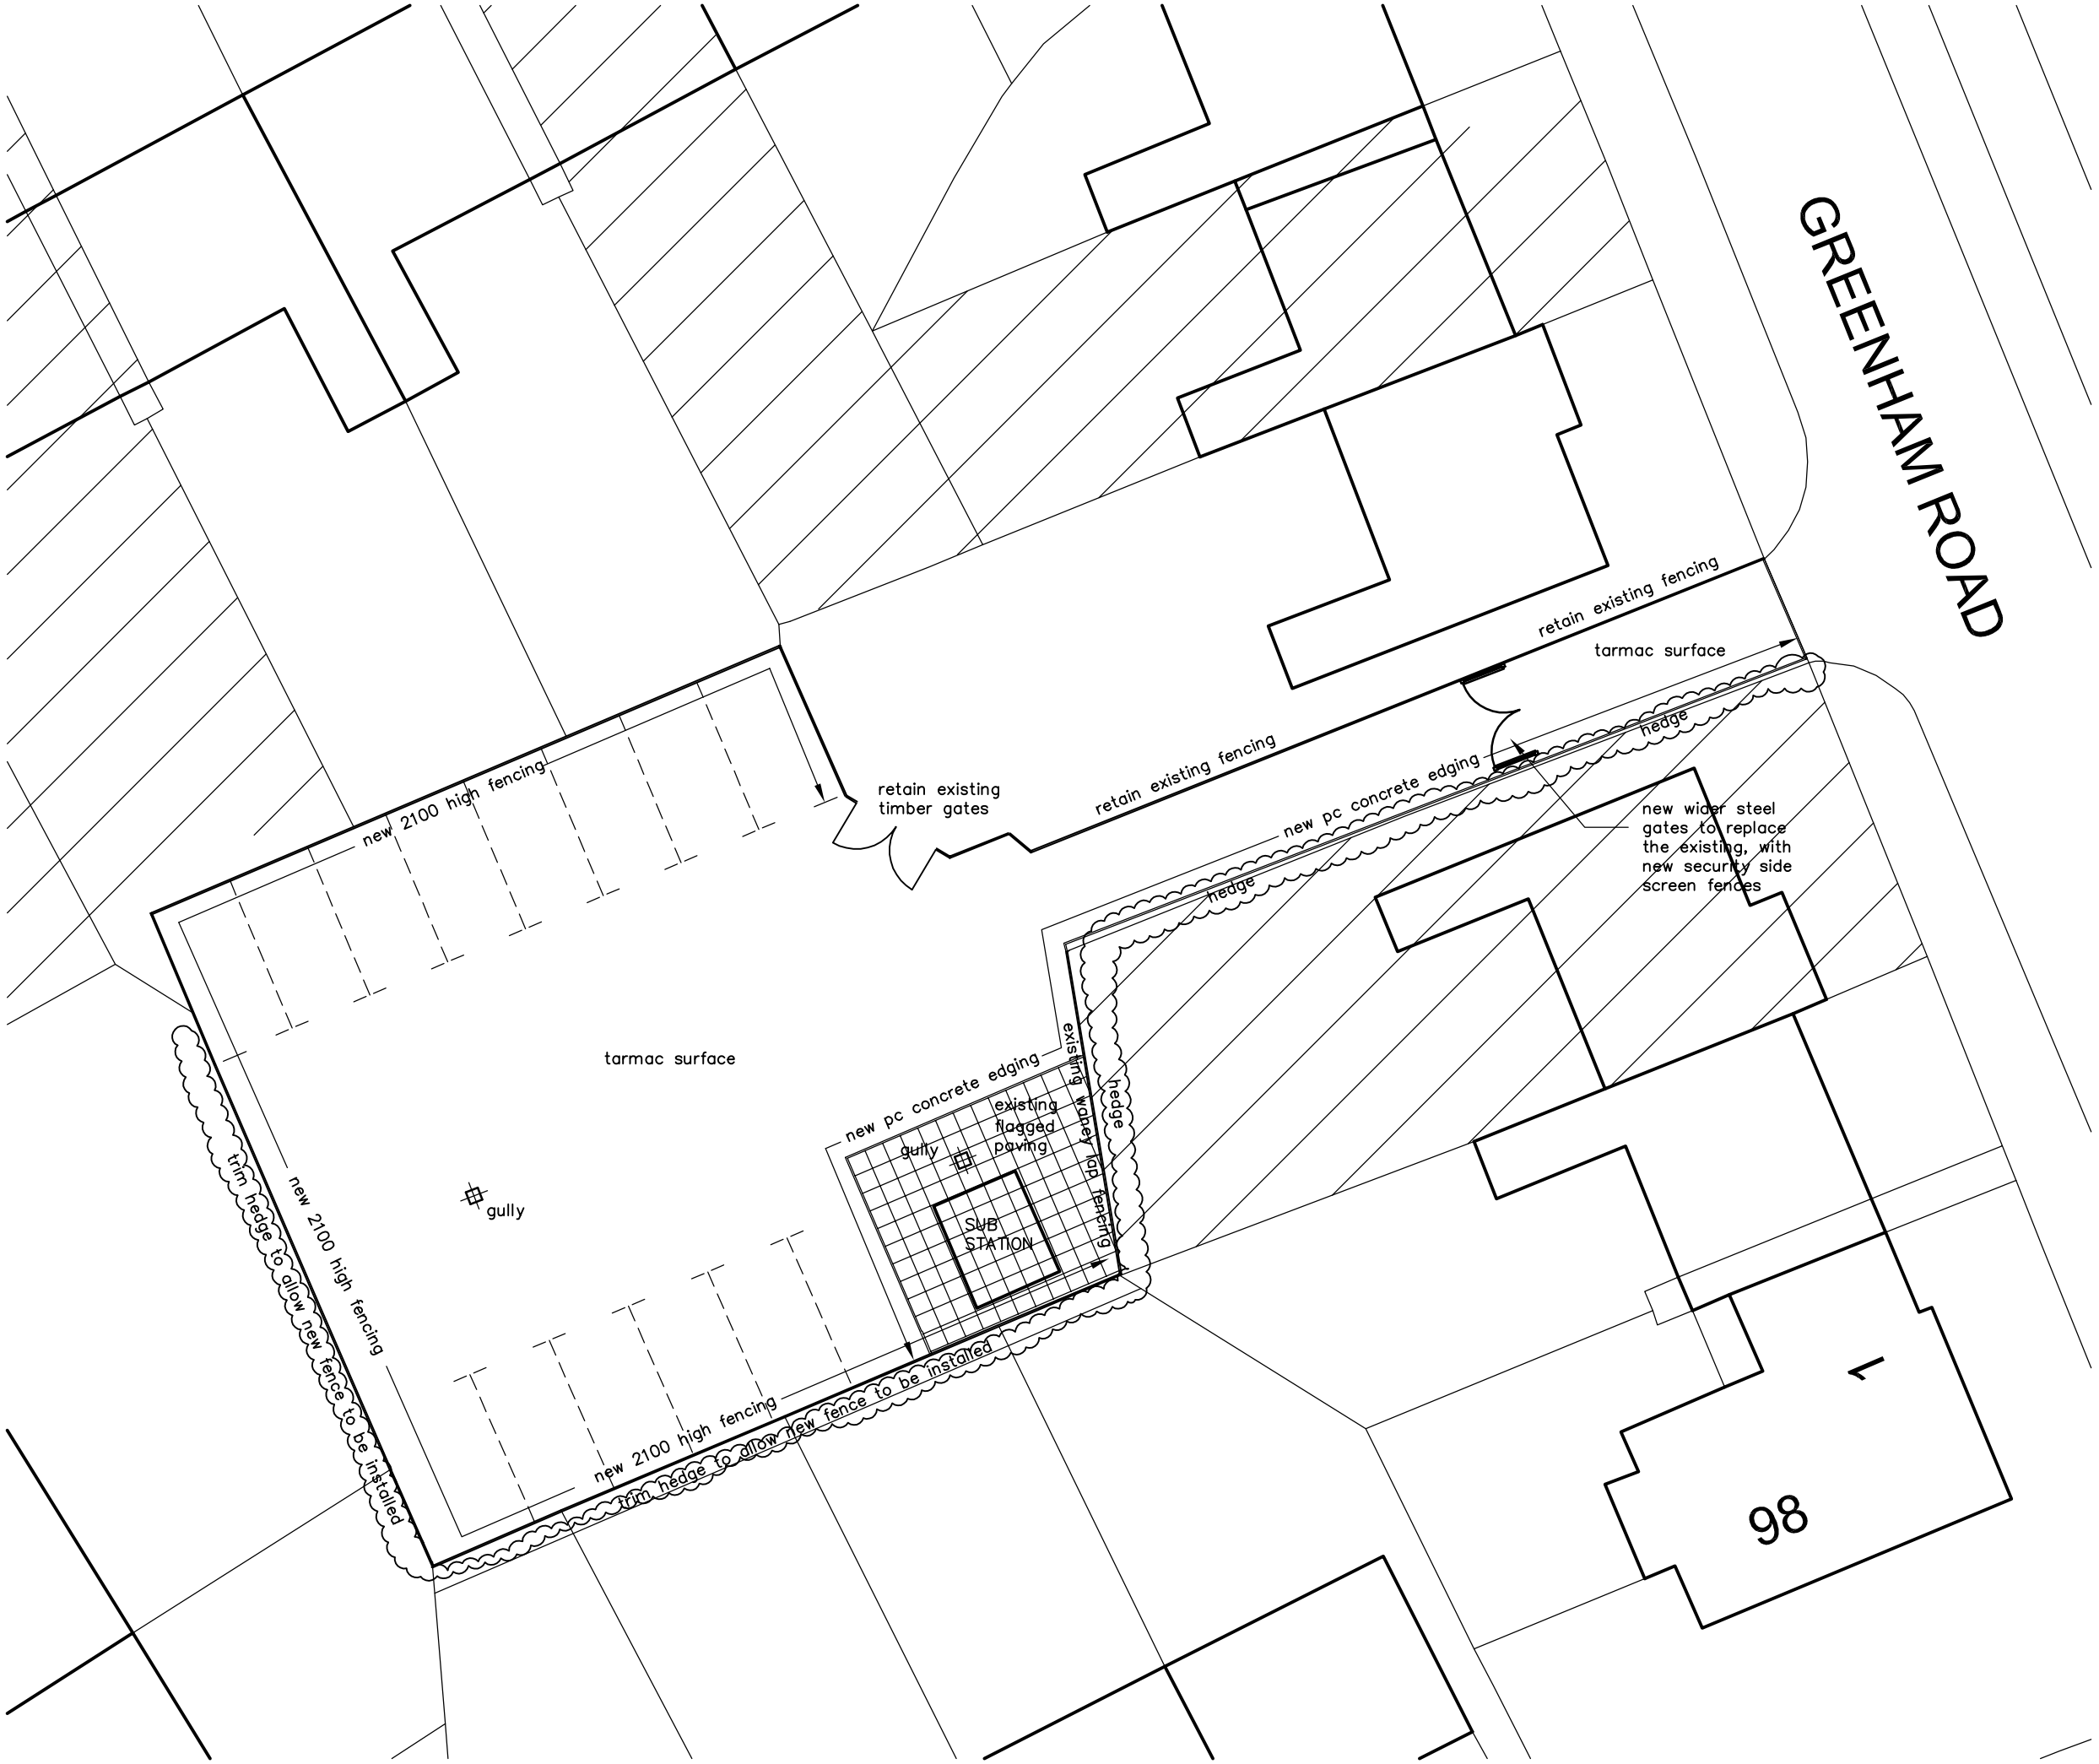


NOTES

A3

REF
N

REV B
NEW FENCING SHOWN TO SOUTH AND WEST BOUNDARIES JAN 12

REV A
MINOR REVISIONS FOLLOWING MEETING WITH E McLARNON OCT 11

rev	date	by	description

contract

PROPOSED IMPROVEMENTS
EXISTING GARAGE SITES
WYTHENSHAWE

client

PARKWAY GREEN

drwg no.	rev.	date
3165/06/03	B	OCT 11

scales	drawn	checked
1/200@A3	PM	

subject

SITE Nr 06
GREENHAM ROAD
PLAN AS PROPOSED

Warburton associates
Chartered Architects
The Old Police Station, 62 Chapel Street, MANCHESTER M3 7AA
Tel: 0161 833 9345 Fax: 0161 831 7584 mail@warburtonassociates.com