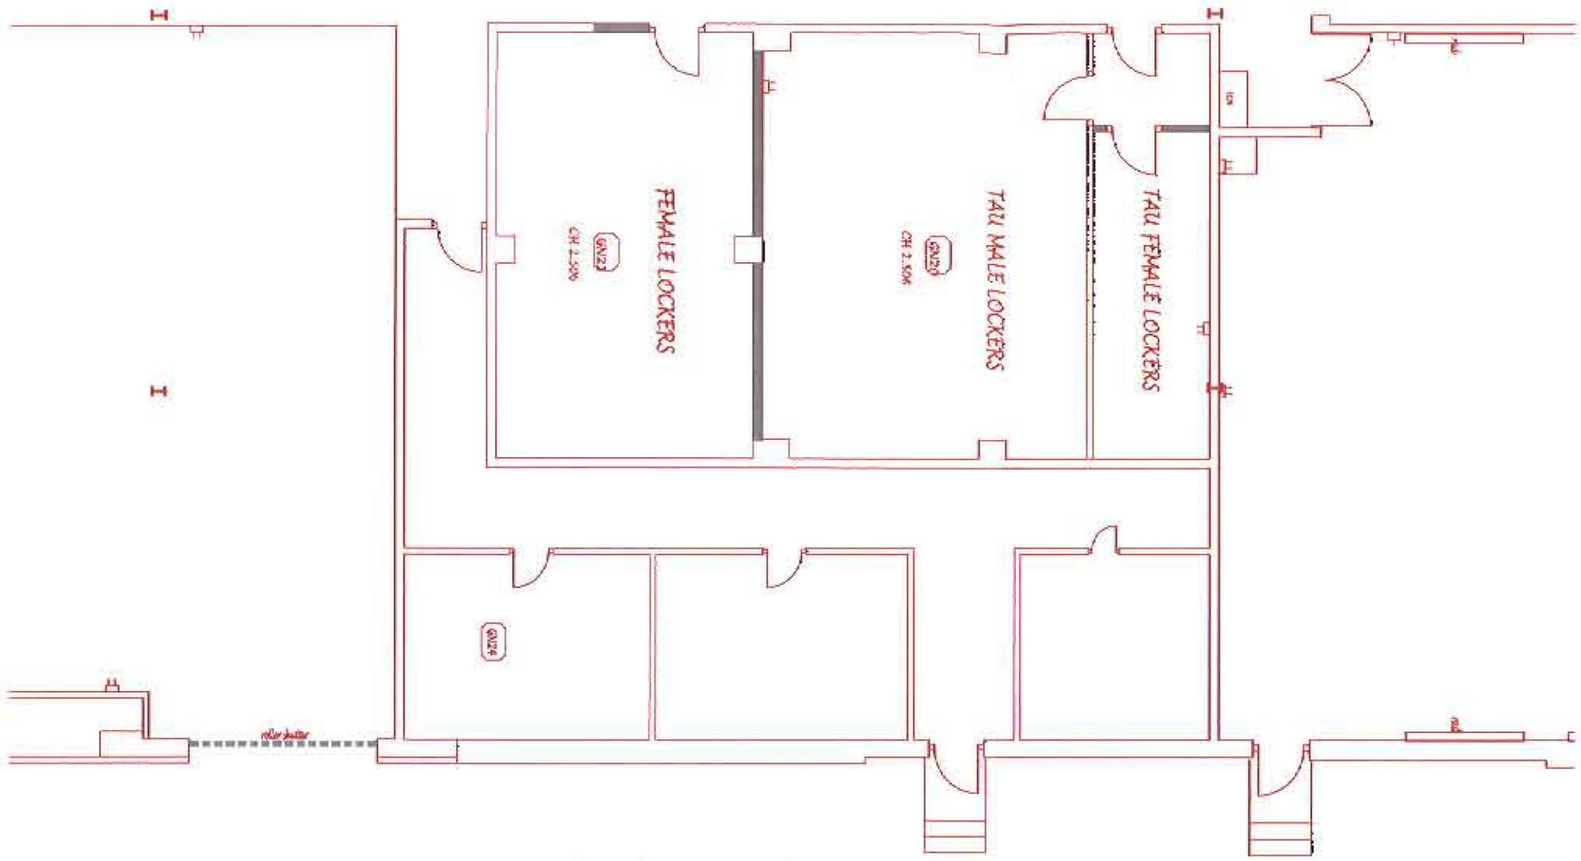

EXISTING INTERNAL GROUND FLOOR PLAN

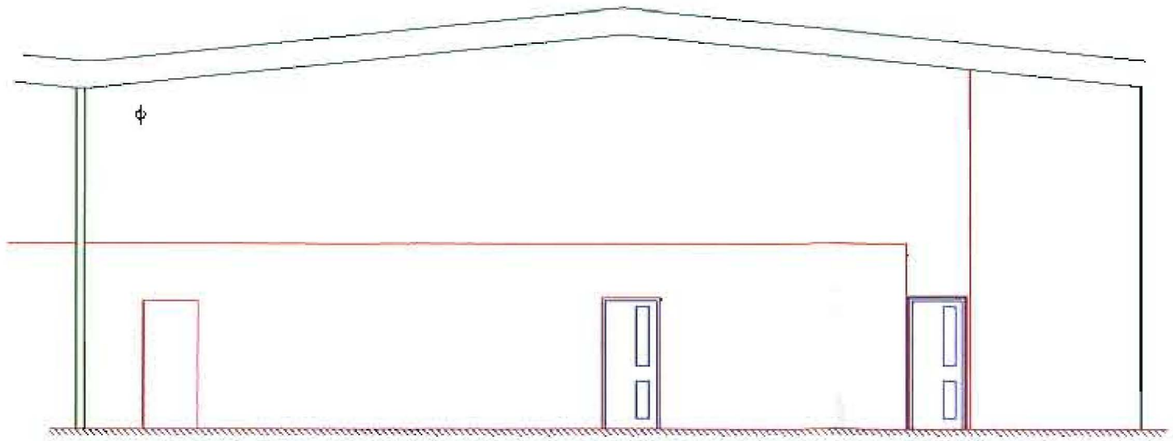

ELEVATION A-A SHOWING
EXISTING INTERNAL LAYOUT

RLB Rider Levett Bucknall

DO NOT SCALE THIS DRAWING; CHECK ALL DIMENSIONS ON SITE

This drawing is to be read in conjunction with all relevant specifications and drawings issued. For discrepancies or ommissions contact Rider Levett Bucknall.
The contractor is to check and verify all building and site dimensions and check levels before work commences.
© Rider Levett Bucknall UK limited

PLANNING
22 MAY 2008

Date:	Revision:	Dr:

Client:
GREATER MANCHEATER POLICE

Drawing Issue:
PLANNING

Project:
CLAYTON BROOK
PLANNING APPLICATION

Drawing Title:
EXISTING INTERNAL ELEVATION/PLA
EXISTING LOCKER FACILITIES

Scale: 1:100	Drawing Nr: 6771/005/004		
Revision:	Drawn:	Authorised by:	Date:

Drawing Ref:

12 Exchange Quay
Salford Quays
Manchester
United kingdom
M5 3EQ

Tel : +44 (0)161 868 7700
Fax : +44 (0)161 868 7701
Email : firstname@uk.rlb.com
WEB www.rlb.com

Drawing Nr: 6771/005/004
Drawing Title: PLANNING APPLICATION
Project: CLAYTON BROOK
Client: GREATER MANCHEATER POLICE

RLB Rider Levett Bucknall

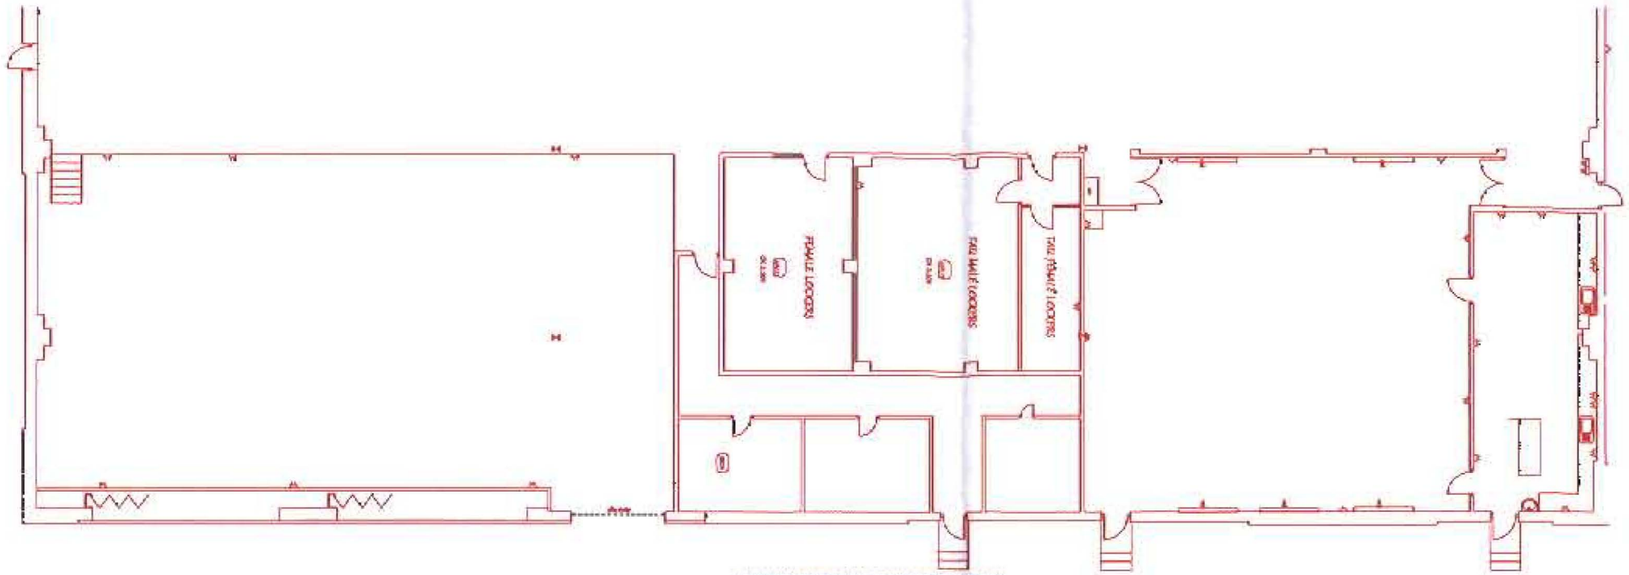

EXISTING INTERNAL GROUND FLOOR PLAN

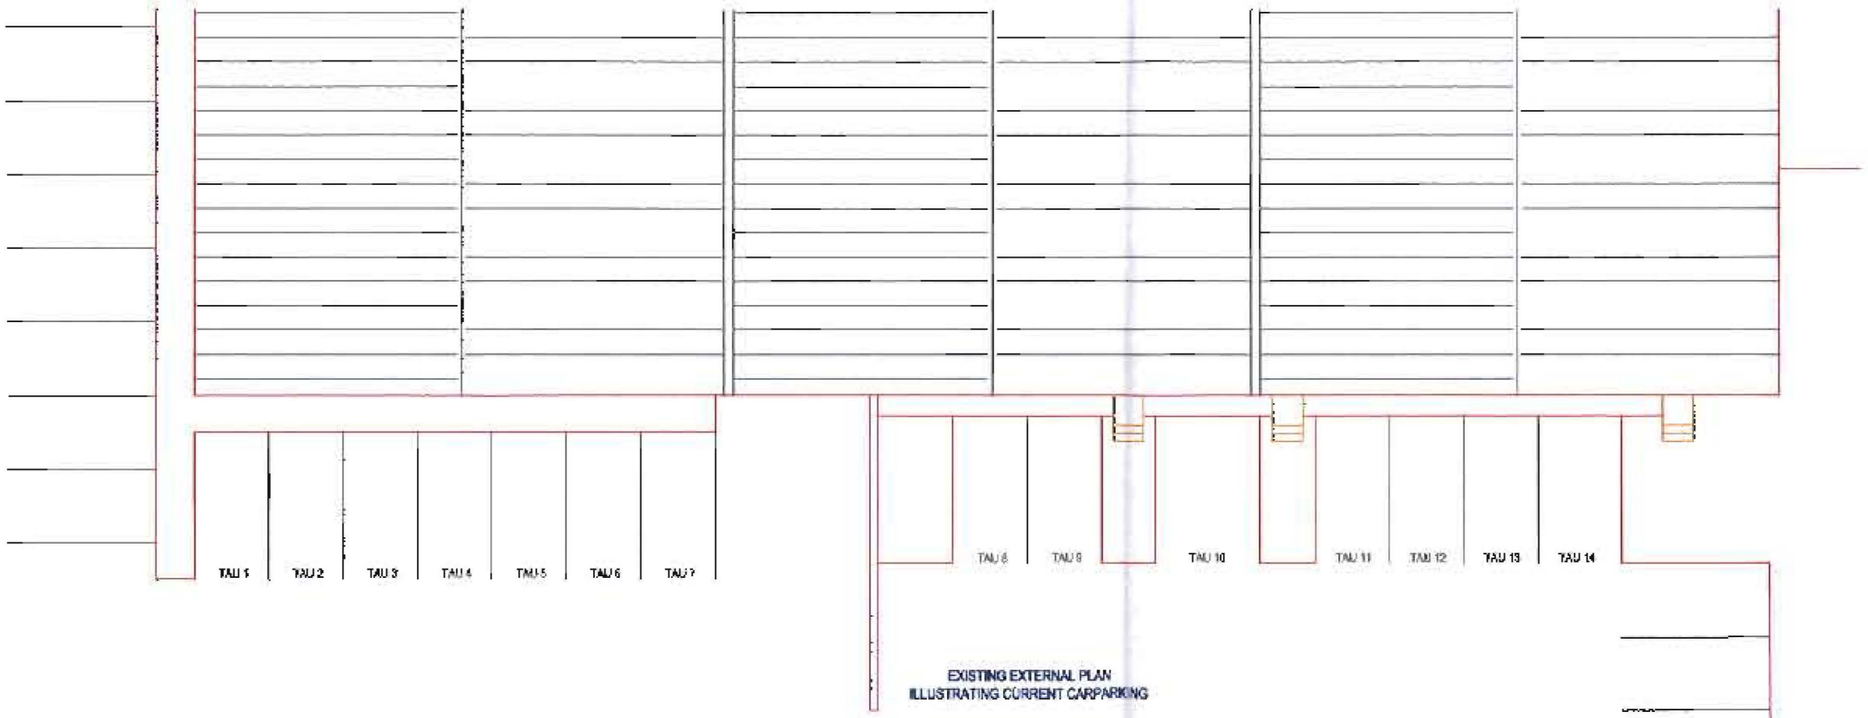

EXISTING EXTERNAL PLAN
ILLUSTRATING CURRENT CARPARKING

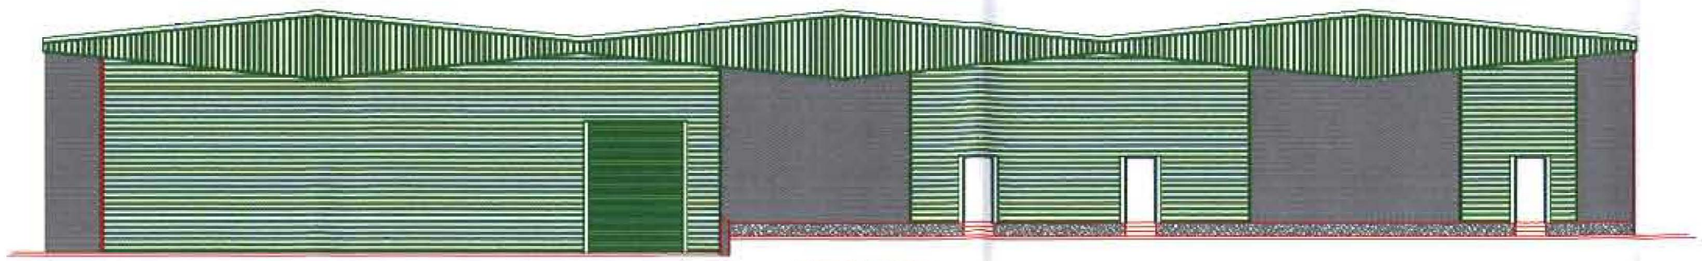

EXISTING ELEVATION

RLB Rider Levett Bucknall

DO NOT SCALE THIS DRAWING, CHECK ALL DIMENSIONS ON SITE

This drawing is to be read in conjunction with all relevant specifications and drawings issued. For discrepancies or ommissions contact Rider Levett Bucknall.
The contractor is to check and verify all building and site dimensions and check levels before work commences
© Rider Levett Bucknall UK Limited.

Drawing Nr: 677/005/002

Drawing Title: PLANNING APPLICATION

PLANNING
ACKD
REPLIED
RECD 22 MAY 2008

Date:	Revision:	Dr:

Client:
GREATER MANCHEATER POLICE

Drawing Issue:
PLANNING

Project:
CLAYTON BROOK
PLANNING APPLICATION

Drawing Title:
EXTERNAL PLAN LAYOUT
EXISTING LOCKER FACILITIES

Scale: 1:200	Drawing Nr: 677/005/002		
Revision	Drawn: JMJ	Authorised by: SC	Date: MAY 08

Drawing Ref:

12 Exchange Quay
Salford Quays
Manchester
United kingdom
M5 3EQ

Tel: +44 (0)161 868 7700
Fax +44 (0)161 868 7701
Email : first.name@uk.rlb.com
WEB : www.rlb.com

Project: CLAYTON BROOK
Client: GREATER MANCHEATER POLICE

RLB Rider Levett Bucknall