If in doubt please ask

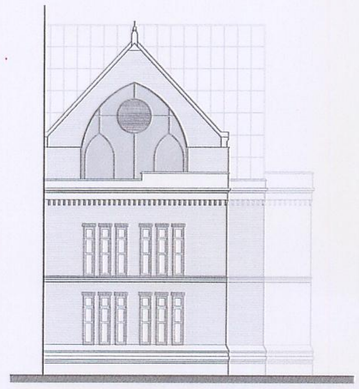

Partial Side (South) Elevation

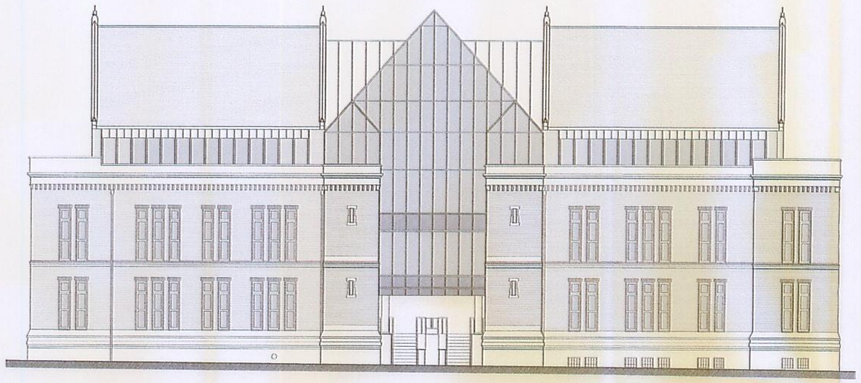

Front (East) Elevation

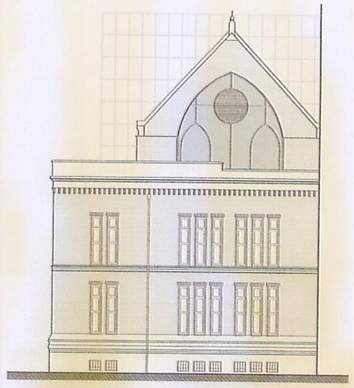

Partial Side (North) Elevation

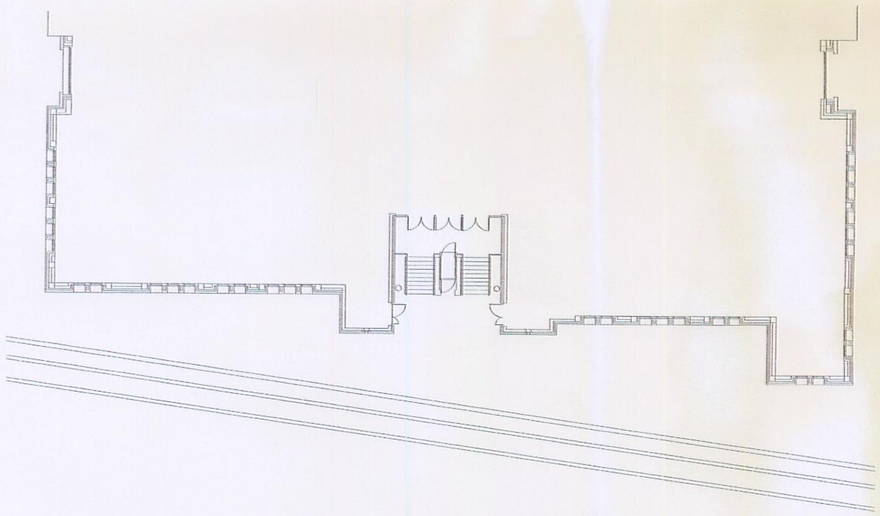

Ground Floor Building Outline as Existing



PLANNING
ACK'D
REPLIED
RECD 12 SEP 2008

Her Majesty's Court Service
Manchester Crown Court

Existing Plan & Elevations

Drwg. No: **N0310 (01) 002** Rev: -
Date : 01.05.08 Scale: 1:200 @A1 Drawn by : SDW

buttress fuller alsop williams - architects
31-33 Princess Street, Manchester, M2 4BF - telephone + 44 (0)161 236 3303
fax + 44(0)161 236 3603 - web site:www.bfaw.co.uk - email:contact@bfaw.co.uk