

"Copyright in this drawing remains with the Designers. Responsibility is not accepted for errors made by others in scaling from this drawing. All construction information should be taken from figured dimensions only. Check all dimensions on site. In case of any discrepancy, refer query to the Designers."




EAST FACING ELEVATION AS PROPOSED **1:50**
(PRINCESS STREET)

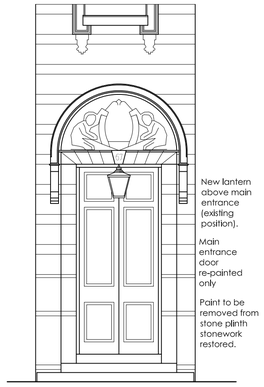

NORTH EAST ENTRANCE PART
ELEVATION
AS PROPOSED **1:50**

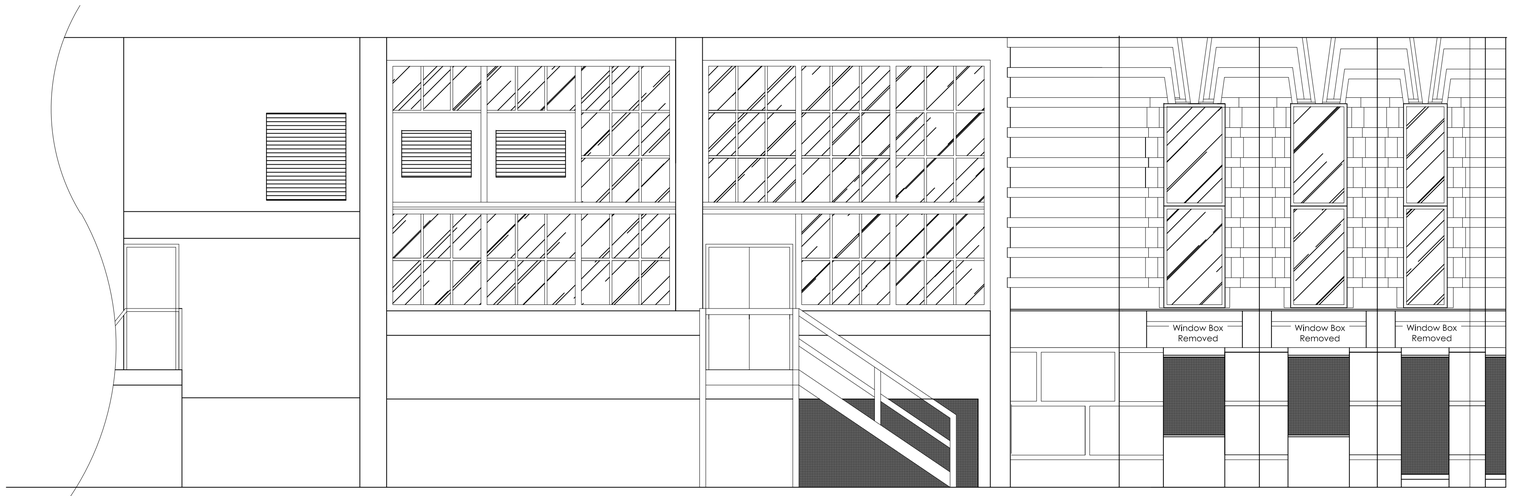

SOUTH FACING ELEVATION AS PROPOSED **1:50**

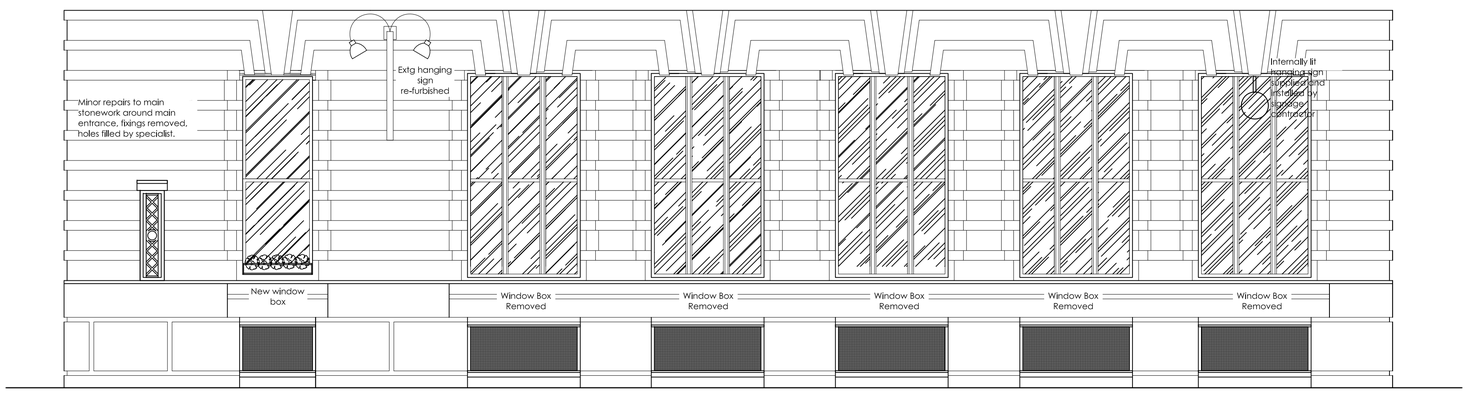

NORTH FACING ELEVATION AS PROPOSED **1:50**

Rev	Description	By	Date
-	-	-	-

INVENTIVE DESIGN ASSOCIATES
ARCHITECTURE & INTERIOR DESIGN

Abney Hall, Manchester Road,
Cheadle, SK8 2PD
Company Reg No: 9251414

0161 428 0310
office@inventiveda.com
www.inventiveda.com
@inventiveda

O'SHEA'S
80 Princess Street, Manchester M1 6NF
for Punch Taverns

EXTERNAL ELEVATIONS AS PROPOSED

DRAWN	AD	DATE	03-10-16	DRAWING NO.
SCALE	1:50 @A1	REV.	-	1637-202