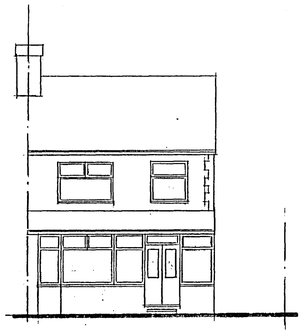

FRONT ELEVATION

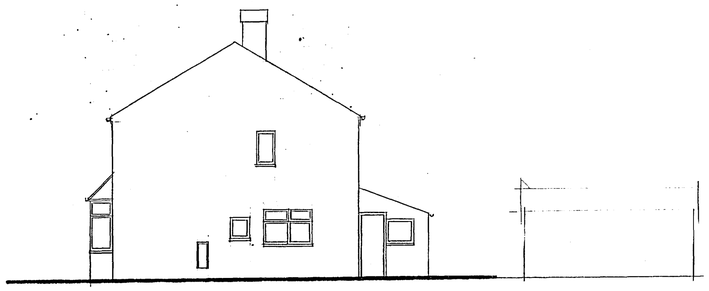

SIDE ELEVATION

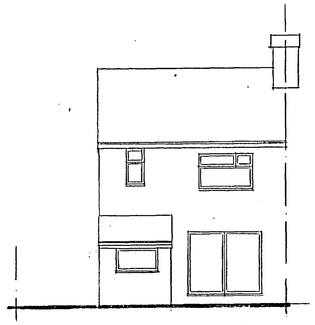

REAR ELEVATION

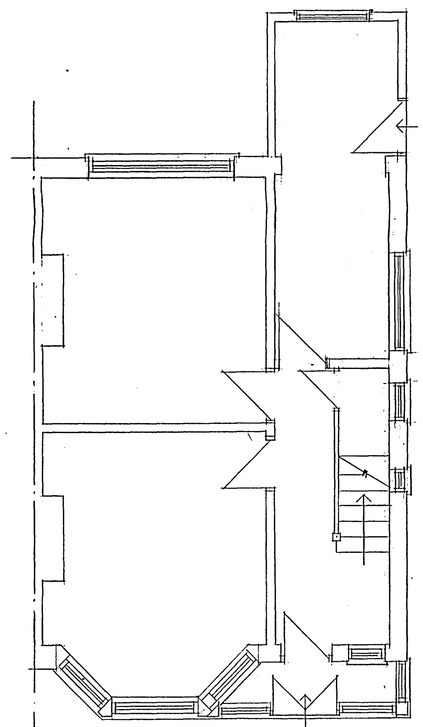

GROUND FLOOR PLAN

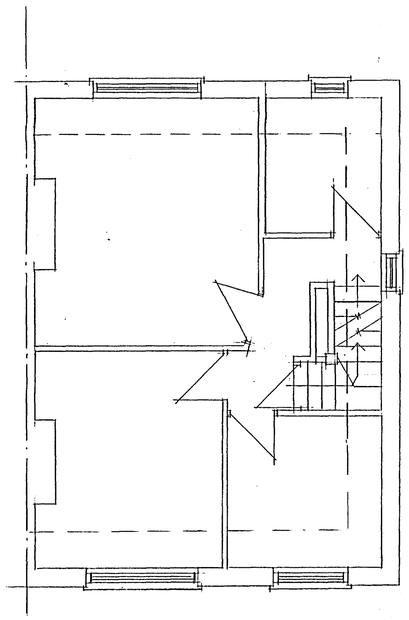

FIRST FLOOR PLAN

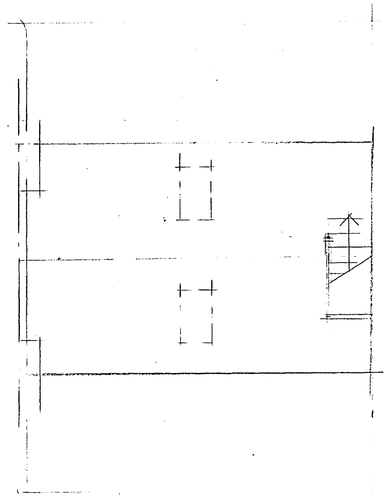

SECOND FLOOR PLAN

PLANNING AND BUILDING CONTROL
05 OCT 2011

This drawing is sole copyright and should not be copied or reproduced without prior consent.
Do not scale off this drawing.
All dimensions are to be checked on site.

NOTES:

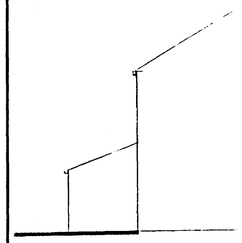

SIDE ELEVATION

REVISION

CLIENT
MR F M SHAHID
46 WYVERN ROAD
CHORLTON M21 0ZN

JOB TITLE
PROPOSED EXTENSIONS

DRG. TITLE
PLANS AND ELEVATIONS
AS EXISTING

HOLBOROW ORMESHER +
Limited
architectural & interior design
Station House
Adams Hill
Knutsford
Cheshire WA16 6DN
telephone : 01565 652275
facsimile : 01565 750501

ISSUE	ORIGINAL	1	2	3	4	5	6	7
REVISION								
DATE								
DRAWN								
CHECKED								
APPROVED								

SCALE 1:50 & 1:100 at A1

DRAWING NUMBER 1125/11/01

M 534534 R