

DEANSGATE/KING STREET ENTRANCE ELEVATION

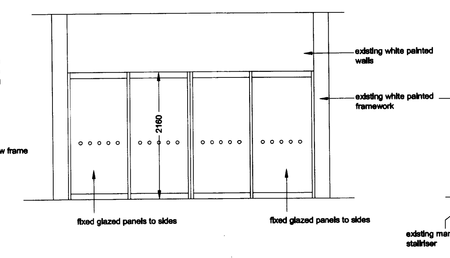

INTERNAL STORE ELEVATION

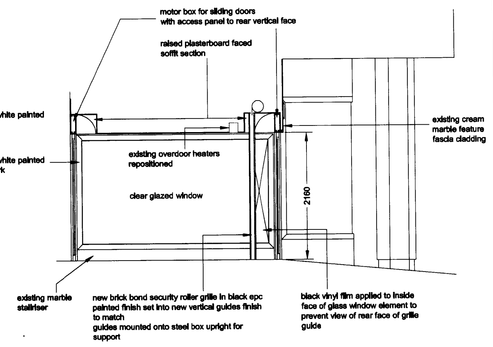

SECTION THROUGH

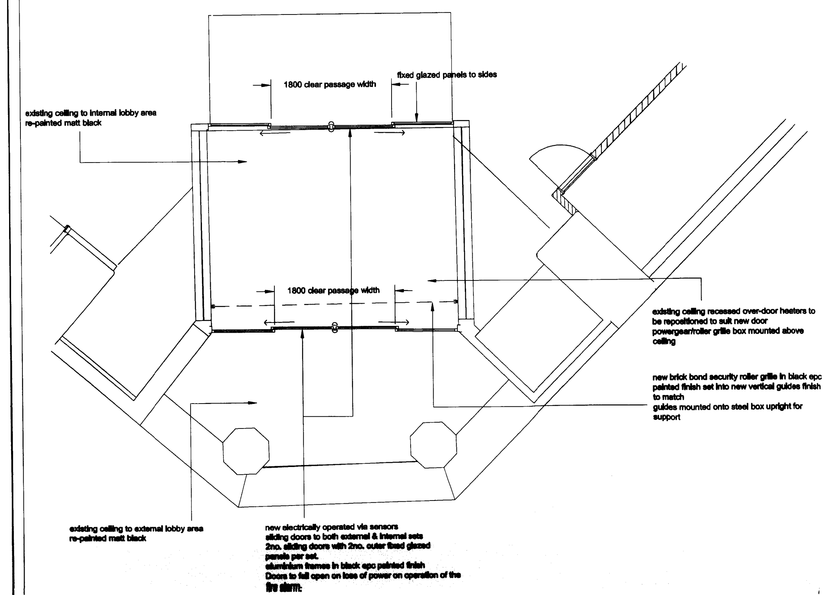

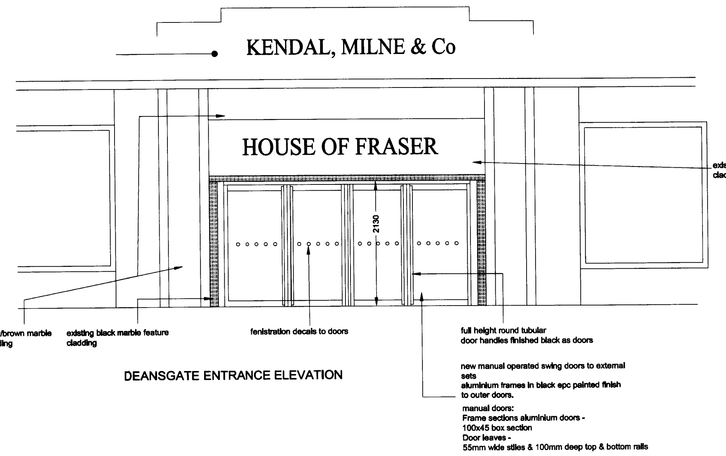

DEANSGATE ENTRANCE ELEVATION

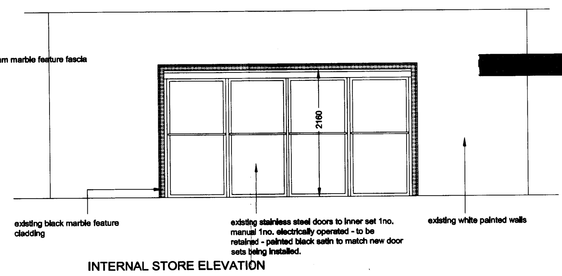

INTERNAL STORE ELEVATION

Rev A 15 Sep 08
Inner sets of doors to central entrance & right hand -st Marys street entrance revised to now be existing doors re-painted.

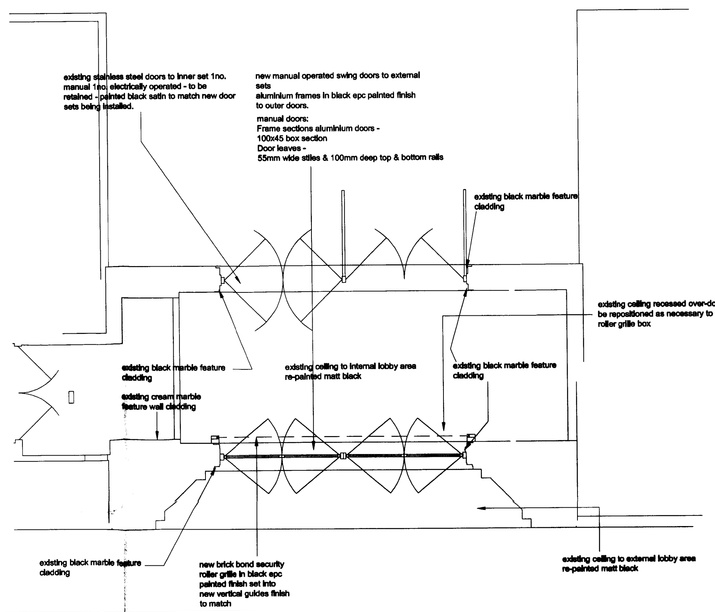

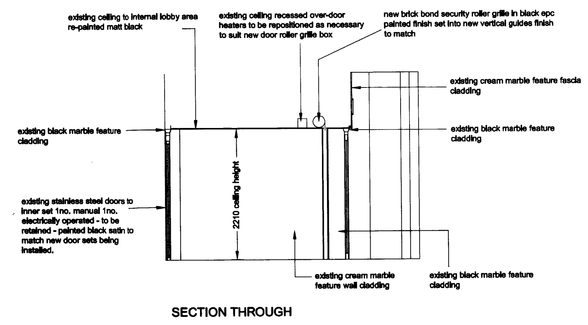

SECTION THROUGH

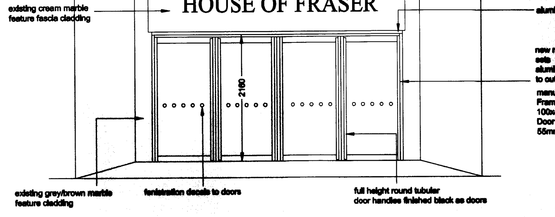

DEANSGATE/ST. MARYS STREET ENTRANCE ELEVATION

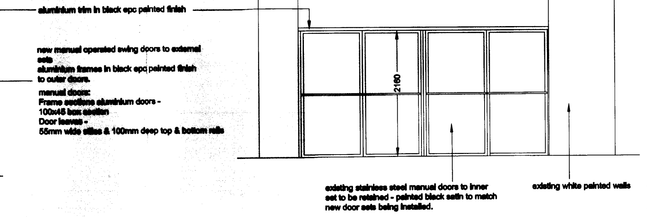

INTERNAL STORE ELEVATION

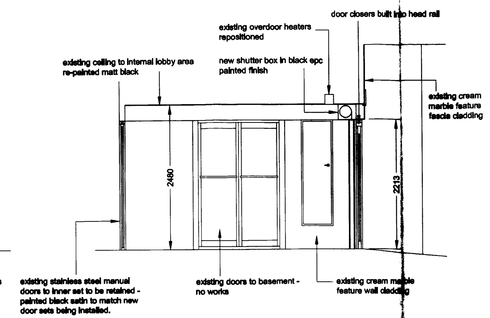

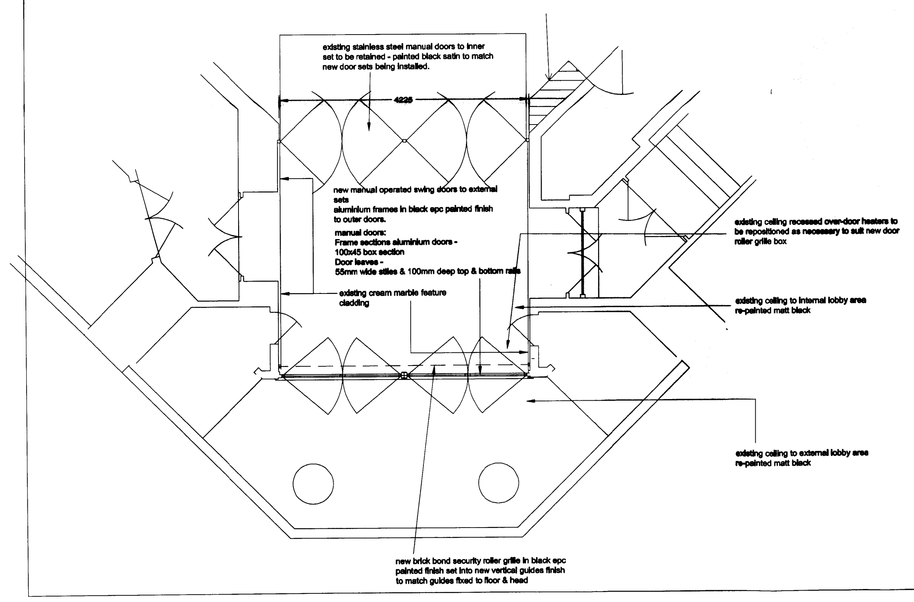

THE CONTENTS OF THIS PROPOSAL, INCLUDING ALL IDEAS, DRAWINGS, ARTWORK, GRAPHICS, LAYOUTSIN THIS PROPOSAL ARE THE PROPERTY OF HAVELOCK EUROPA PLC. AND INFORMATION, AND ALL COPYRIGHT AND OTHER INTELLECTUAL PROPERTY RIGHTS ANY PART OF THIS PROPOSAL SHOULD NOT BE USED BY ANY PERSON, INCLUDING THE CLIENT, WITHOUT THE PRIOR WRITTEN CONSENT OF HAVELOCK EUROPA PLC.
CONTRACTOR TO CHECK DIMENSIONS AND NOTIFY ANY DISCREPANCIES OR ERRORS TO HAVELOCK EUROPA PLC IMMEDIATELY.

RECEIVED
25 SEP 2008
PLANNING

Havelock | Europa PLC

Client
HOUSE OF FRASER

Project
KENDALS
MANCHESTER

Title
PROPOSED NEW SHOPFRONT DOORS TO DEANSGATE - DETAIL

Scale 1:50
Drawn By M. HILL
Approved By
Drawing No. CD-882-SH03
Revision No. A
Job No.

These drawings are the property of Havelock Europa PLC
©copyright Havelock Europa PLC dated 8 SEP 08

Havelock | Europa PLC