

EAST ELEVATION




SOUTH ELEVATION

ED
28 FEB 2008

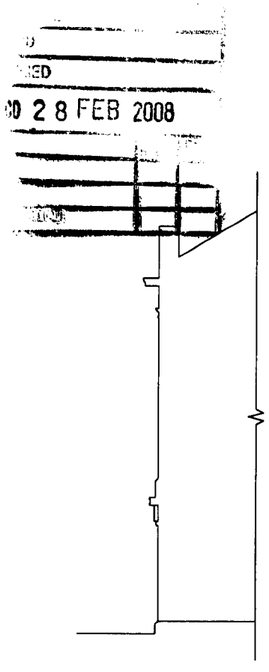

WEST ELEVATION

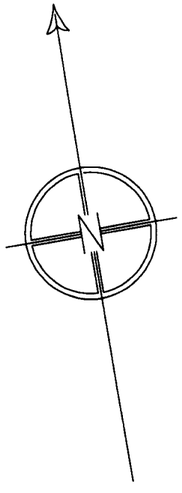

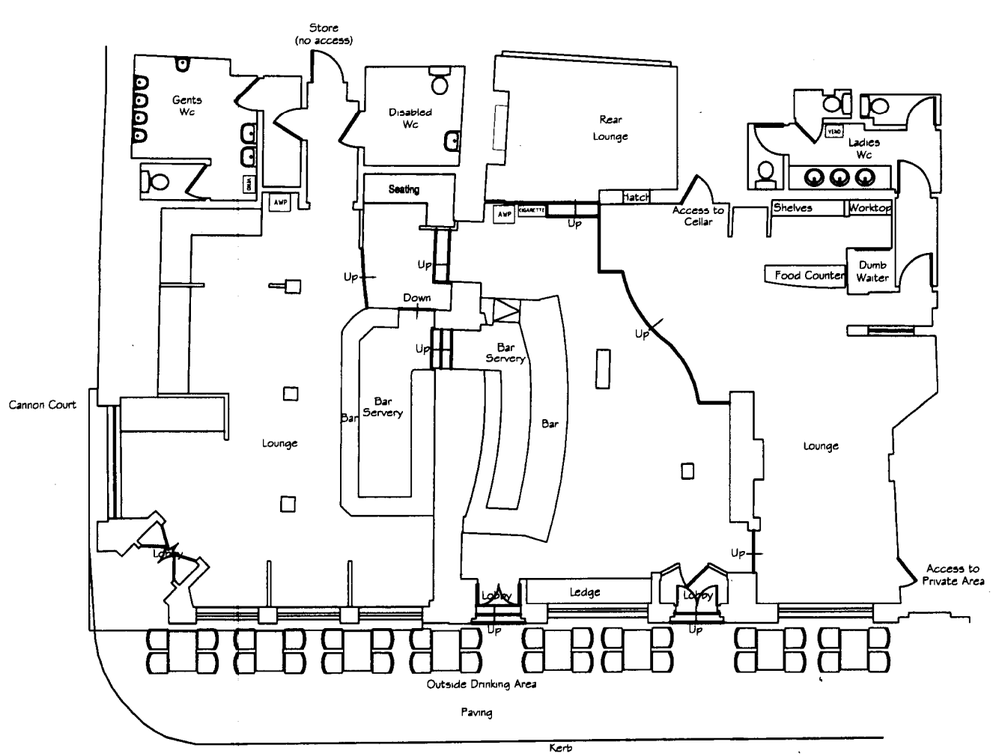


GROUND FLOOR PLAN

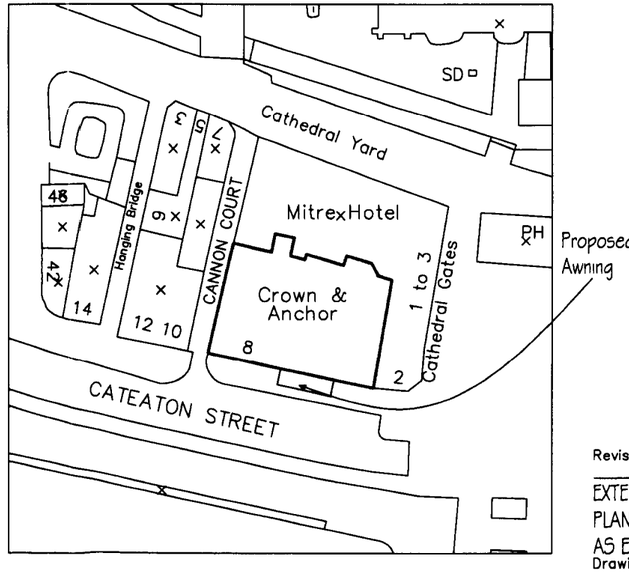


BLOCK PLAN
SCALE 1 : 500

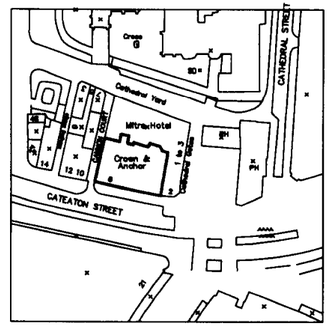


LOCATION PLAN
SCALE 1 : 1250

Revisions Rev A - existing plan shown - Feb 08

EXTERNAL AWNING
PLANS & ELEVATIONS
AS EXISTING
Drawing

THE CROWN & ANCHOR
CATEATON STREET
MANCHESTER
JOSEPH HOLT Ltd
Project

NOV 07 | 1 : 100
Date | Scale

Drawing Number 4572 / 132A

**BOWERDESIGN** architects
Craycombe House
73a Bold Street
Altrincham
Cheshire
WA14 2ES
Tel: 0161 927 9533
Fax: 0161 927 9534
mail@bower-design.co.uk

NOTES:
This drawing is not to be scaled.
The Contractor to take all necessary dimensions and levels from site.

© THIS DRAWING IS COPYRIGHT