MANCHESTER 3rd FLOOR
22,000 sqft APPROX.

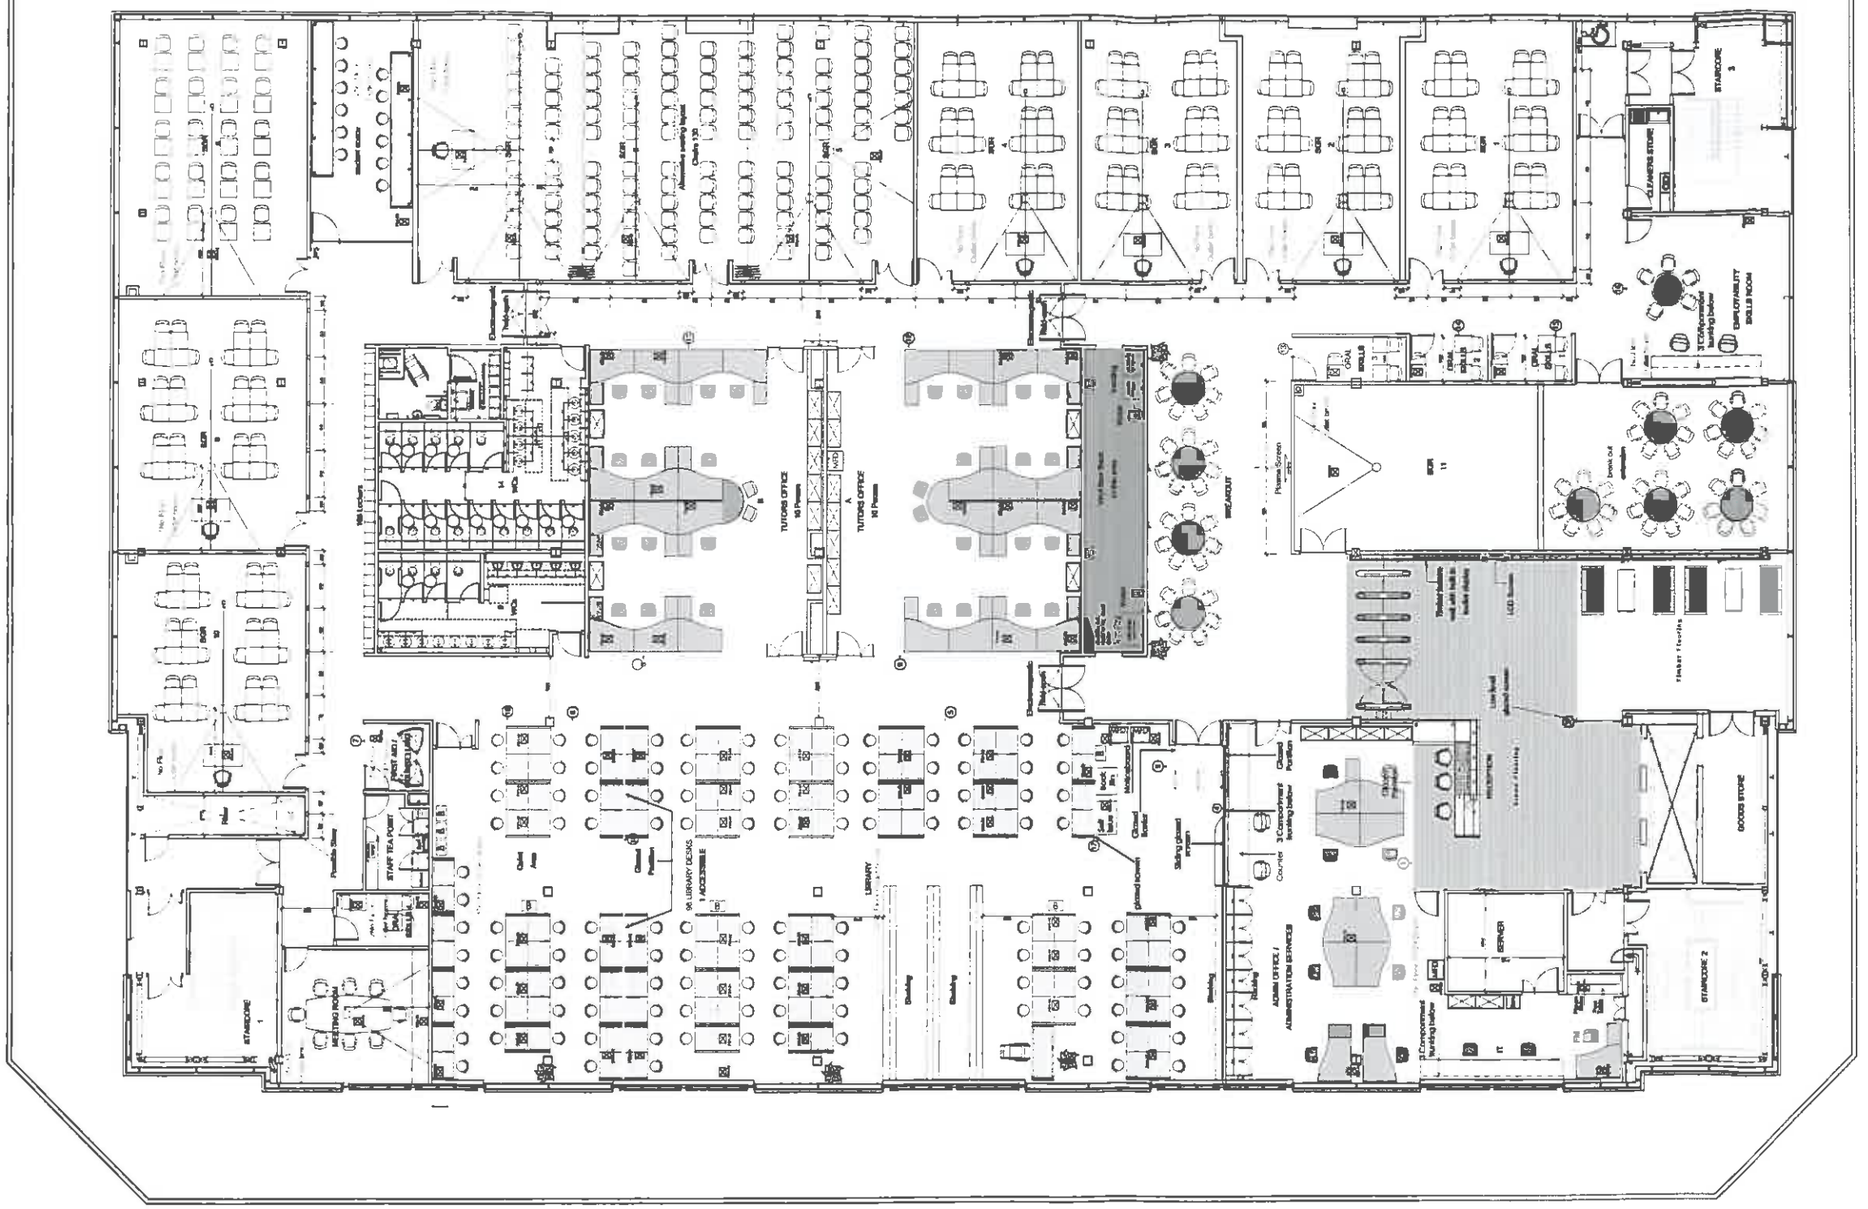

Rev	date	initials	revision	checked
K	18.04.10	AC	Break out area amended / furniture to tutors and student space / waterpoint area amended	BM
L	05.03.10	AC	Break out area amended	BM
M	16.06.10	ac	Break out area amended/ renamed SGR syndicate space, and skills 5 to 4, first aid -counselling, omit glazed partition screen 10	
N	16.06.10	ac	Vending machines behind break out repositioned First Aid / Counselling furniture layout amended	
O	29.06.10	ac	seating layout for breakout extension added	
P	08.10.10	ac	glazing partition to student space relocated furniture in student space updated Floorbox F62-02 break out extension omitted	

Client
College of Law

Project
Manchester

2 New York Street

Title
Proposed
Third Floor Plan - College Of Law

Drawing No	Rev	Drawn	Date	Scale
08009 /AP(2)14col	P	OJO	28/10/08	1:100 @A1

GAUNT FRANCIS
ARCHITECTS
Lawyer & Cardiff

PROPOSED THIRD FLOOR PLAN - COLLEGE OF LAW