
MR T CENTENERA

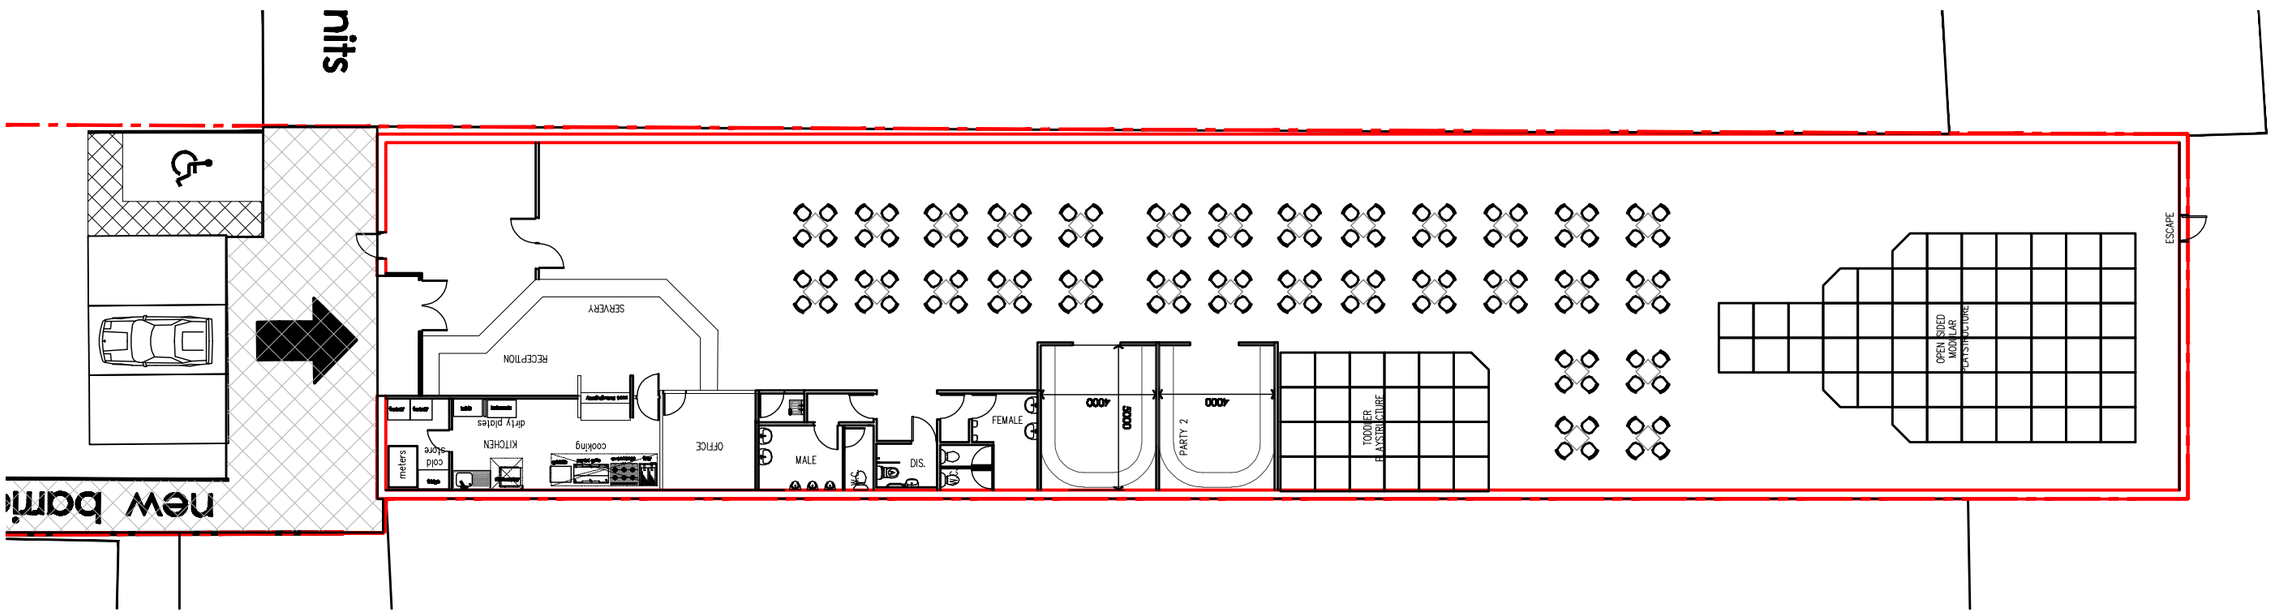

PROPOSED PLAN



EXISTING PLAN

UNIT 7, MANCHESTER INDUSTRIAL PARK

CHILDRENS ENTERTAINMENT CENTRE

SCALE 1:200/ @ A3

The Studio, 48 Ovenhouse Lane
Bollington, Cheshire. SK10 5EY
01625 265642
office@fab-design.com www.fab-design.com

REV	DATE	DRAWN BY

Copyright of fab design, all rights reserved.

1:500

LAUGHING DUCKS

XXX

XXX

XXX	XXX	Drawn	00.00.10
XXX	A3	Checked	1:250@A1

11710 PL 03 A