PURPOSE OF ISSUE

- Figured dimensions to be followed in preference to scale
- All dimensions shall be verified by the Contractor(s) on site prior to work commencing and relevant orders being placed.
- Any discrepencies to be brought to the attention of the Contract Administrator for instructions prior to proceeding.
- this drawing is the copyright of the Architect

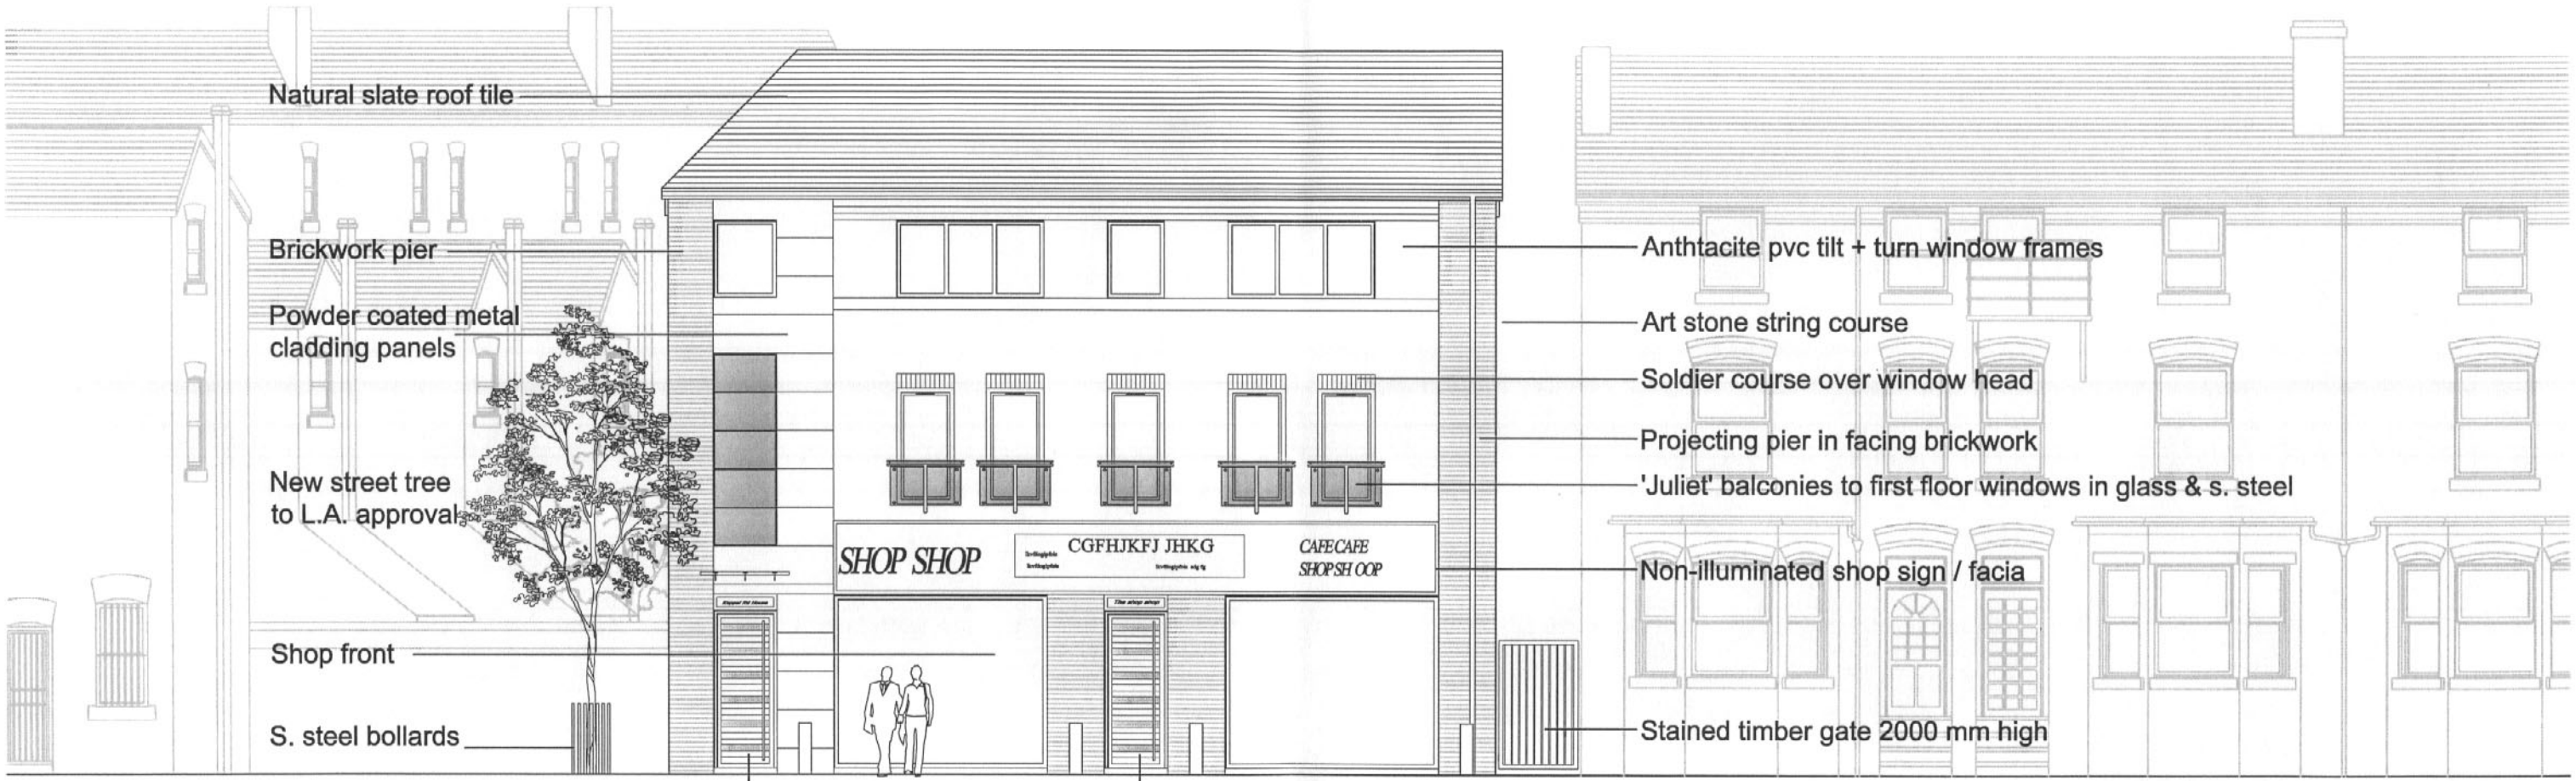

PLANNING
ACK'D
REPLIED
RECD - 4 APR 2008
M

REV:	DATE:	DRAWN BY:	DETAIL:
-	-	-	-

SW **FOULKES** ARCHITECTS

Withington House
160-164 Wellington Road
Withington
Manchester
United Kingdom
M20 3FU

T: +44 (0)161 434 4192
F: +44 (0)161 445 9820
info@swfoulkesarchitects.com
www.swfoulkesarchitects.com

PROJECT:
PROPOSED DEVELOPMENT
Project @ Keppel Road, Chorlton

DRAWING:
PROPOSED FRONT ELEVATION

DATE:	DRAWN BY:	CHECKED BY:
MAR 08	MSZ	

SCALE:	DRAWING NO:	REV:
1:100 A3	652 - 03 - 05 - P	-

PURPOSE OF ISSUE	

- Figured dimensions to be followed in preference to scale
- All dimensions shall be verified by the Contractor(s) on site prior to work commencing and relevant orders being placed.
- Any discrepancies to be brought to the attention of the Contract Administrator for instructions prior to proceeding.
- this drawing is the copyright of the Architect

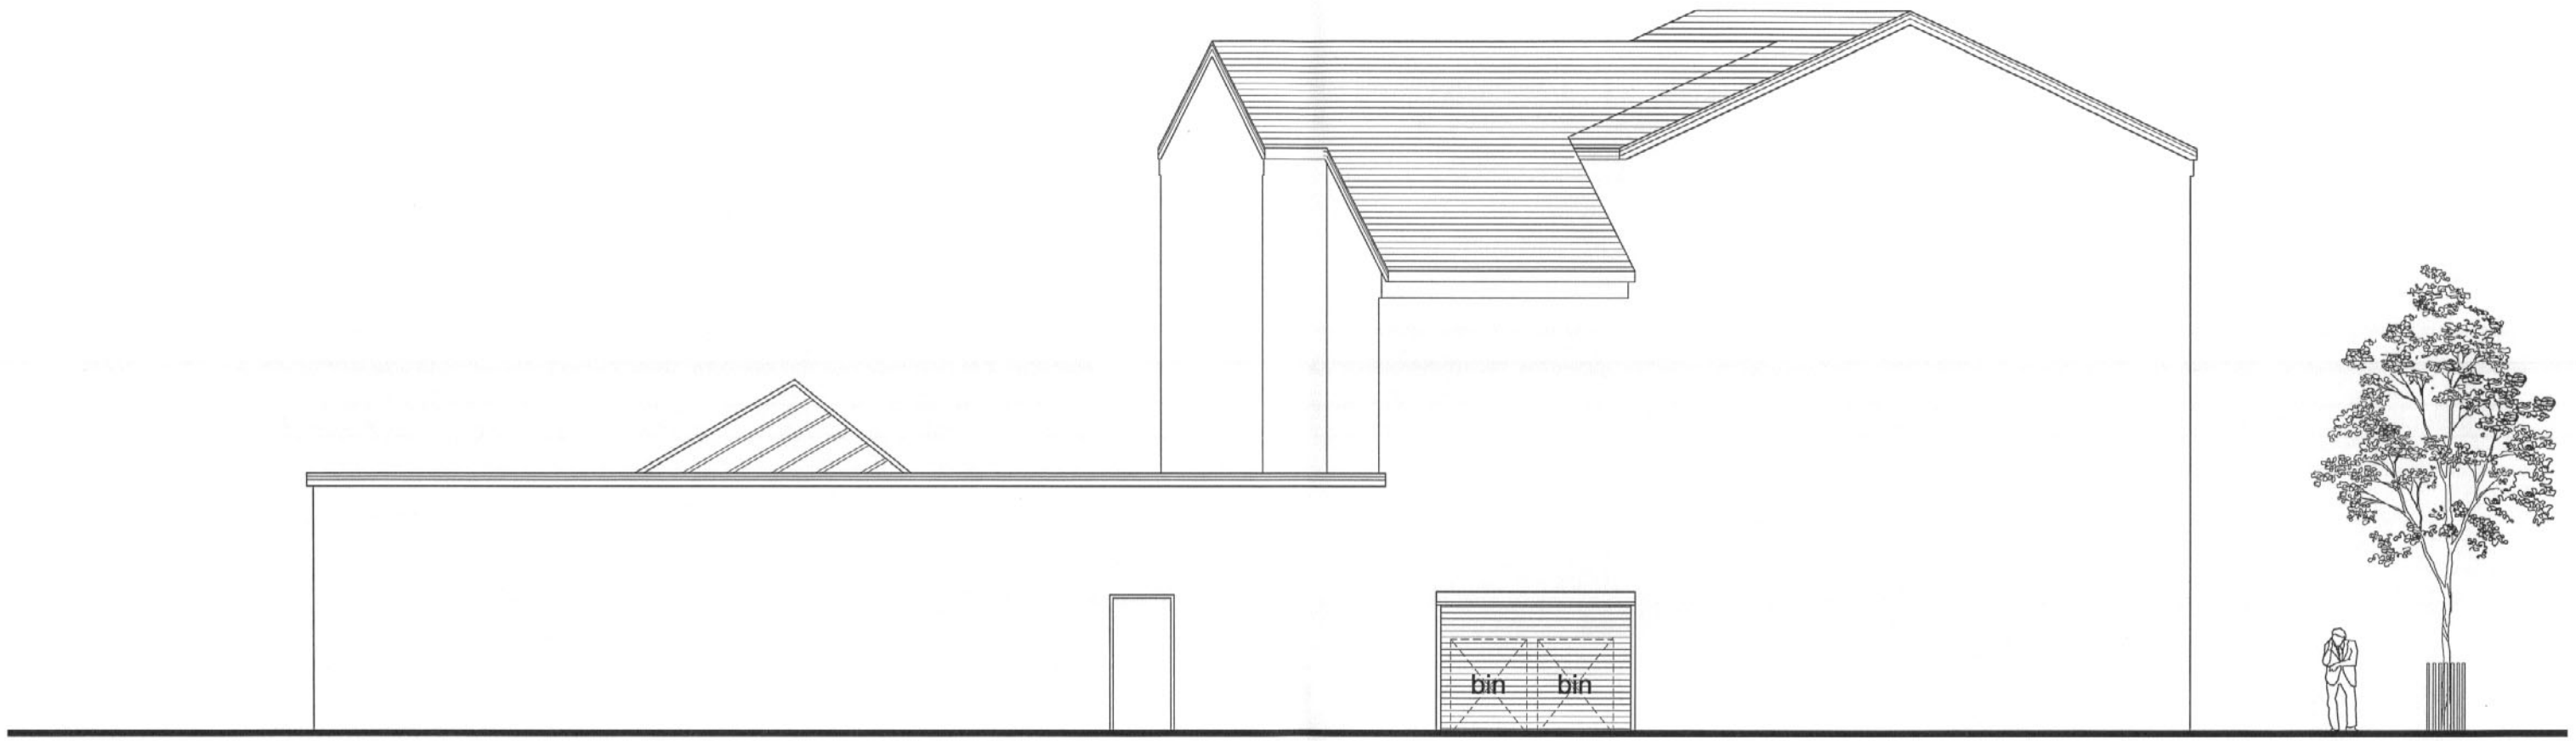

PLANNING
ACK'D
REF
RECD - 4 APR 2008

REV:	DATE:	DRAWN BY:	DETAILS:
-	-	-	-

SW FOULKES ARCHITECTS

PROJECT:
PROPOSED DEVELOPMENT
Project @ Keppel Road, Chorlton

DRAWING:
PROPOSED SIDE ELEVATION

DATE:	DRAWN BY:	CHECKED BY:	
MAR 08	MSZ		
SCALE:	DRAWING NO:		REV:
1:100 A3	652 - 03 - 06 - P		-

Withington House
160-164 Wellington Road
Withington
Manchester
United Kingdom
M20 3FU

T: +44 (0)161 434 4192
F: +44 (0)161 445 9820
info@swfoulkesarchitects.com
www.swfoulkesarchitects.com