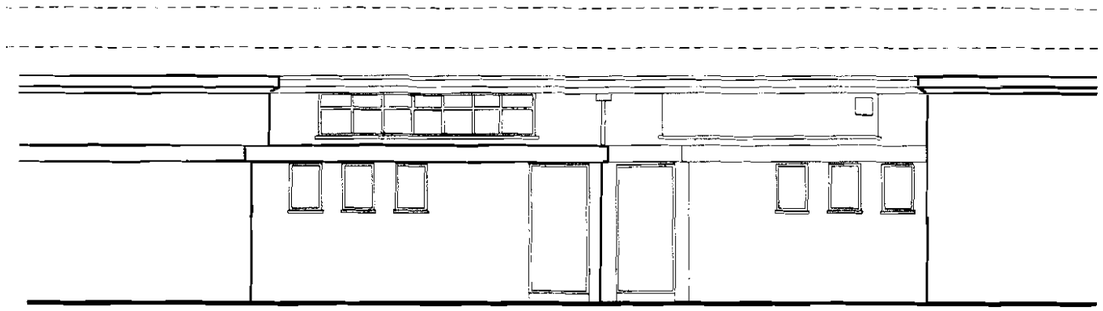

REAR ELEVATION

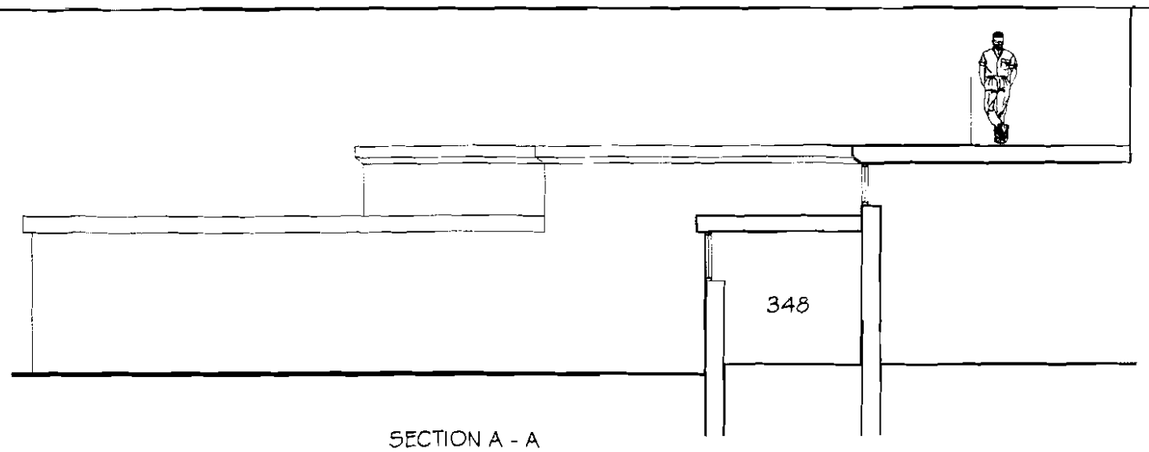

SECTION A - A

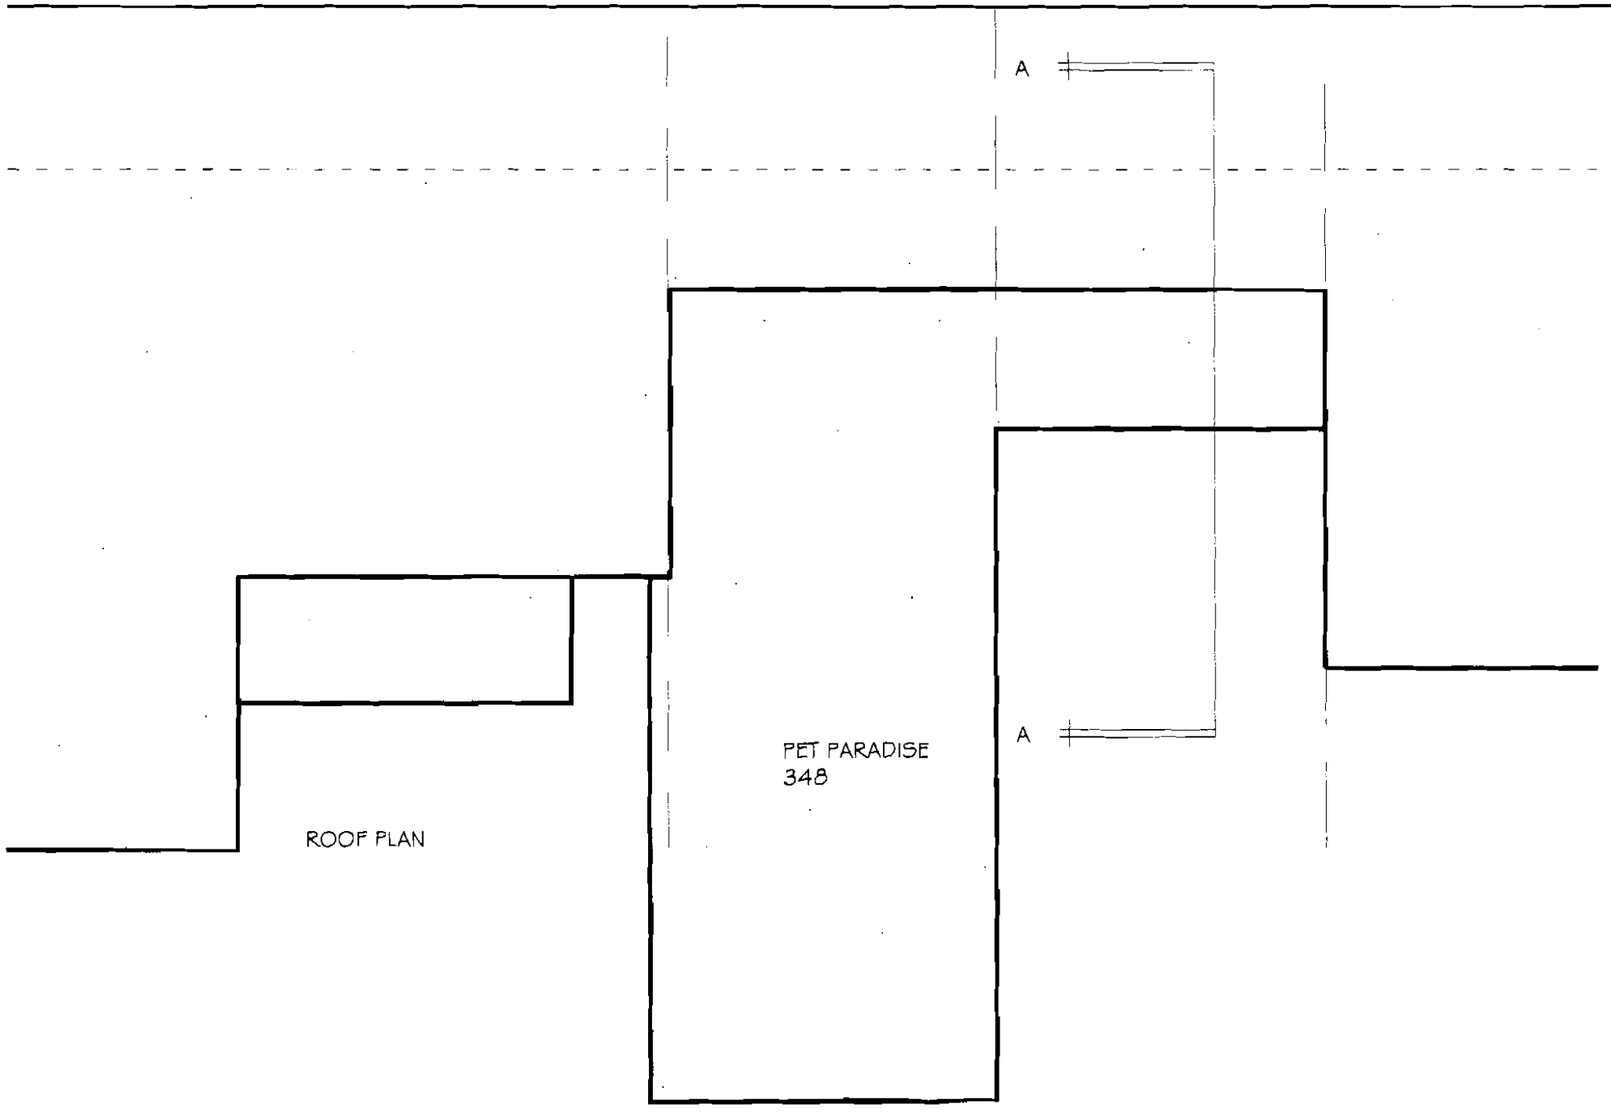

ROOF PLAN

PLANNING
ACCD
REV
DATED 27 MAR 2008
M
M
M
FOR ACTION

Title EXISTING LAYOUT	Project 348 – 350 PALATINE RD NORTHENDEN	Dwg No. 1102/2	Scale: 1:100	Date: 02.03.08	Revision