The Addy Young People's Centre: application to erect 1.8m high railings to incorporate 'buffer zone' within current site.

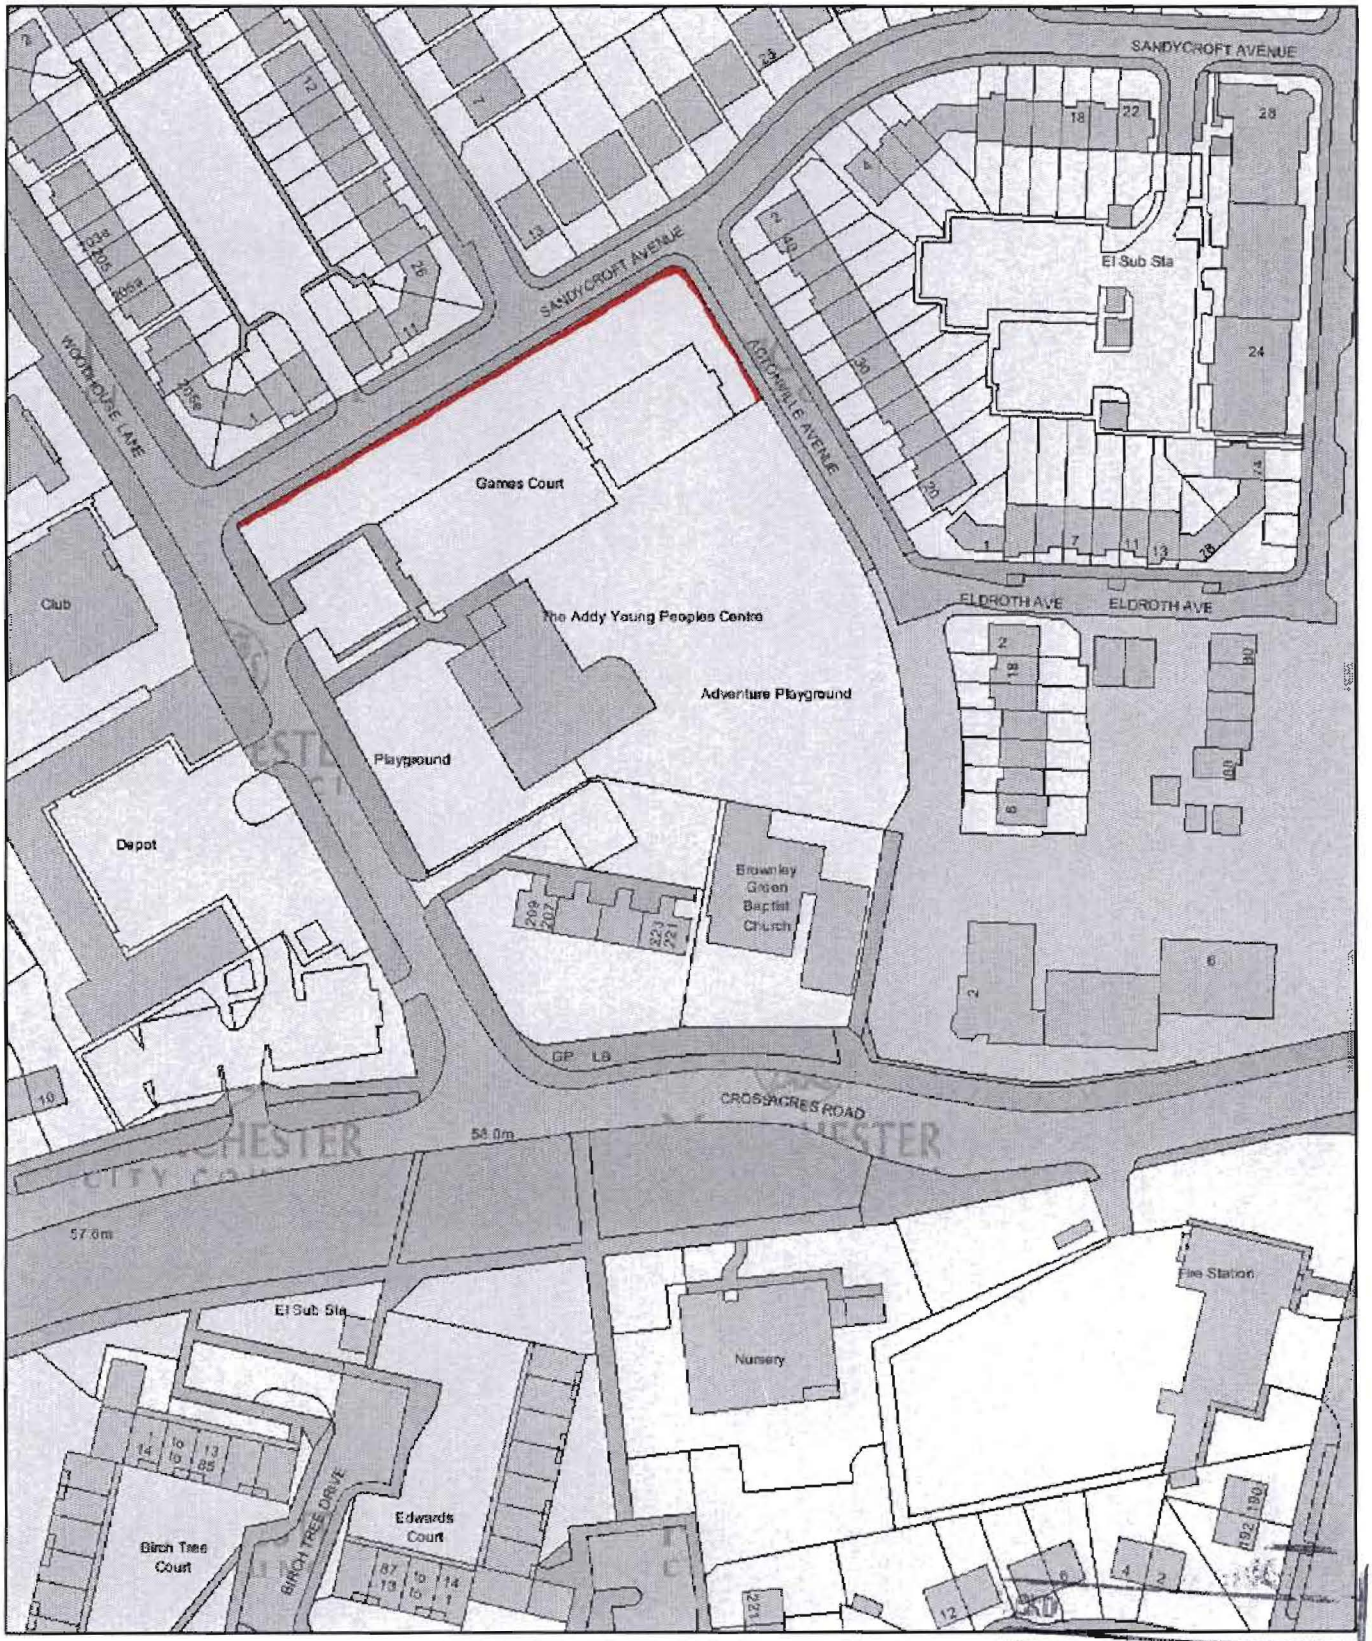

This map is based upon Ordnance Survey material with the permission of Ordnance Survey on behalf of the Controller of Her Majesty's Stationery Office © Crown copyright. Unauthorised reproduction infringes Crown copyright and may lead to prosecution or civil proceedings. Manchester City Council 100019568

1:1,250

0 12.5 25 50 Meters

N

REPLIED
RECD - 6 MAY 2008
INIT RECD