This drawing is sole copyright and should not be copied or reproduced without prior consent.
Do not scale off this drawing.
All dimensions are to be checked on site.

NOTES:

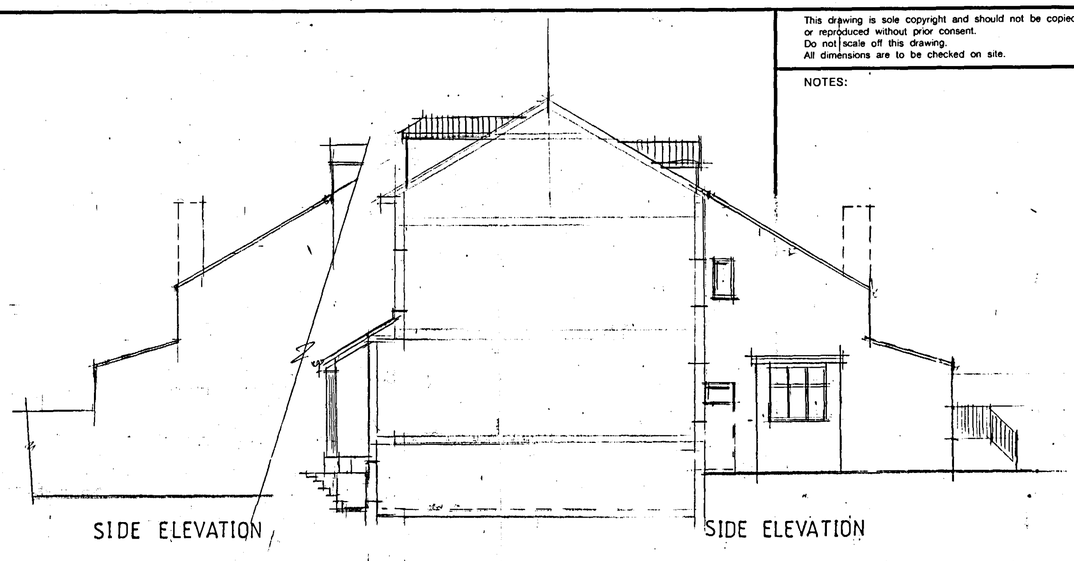

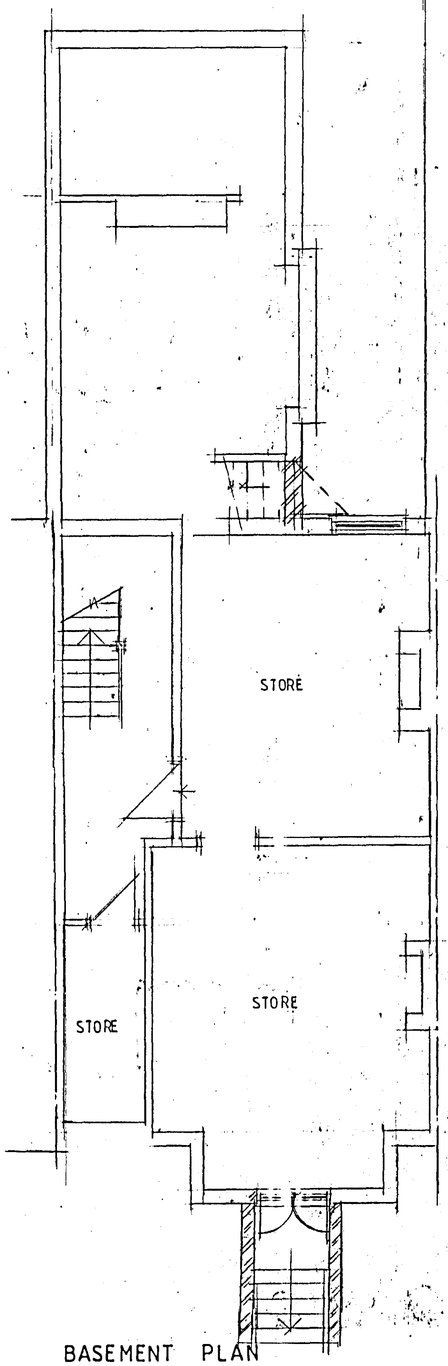

BASEMENT PLAN

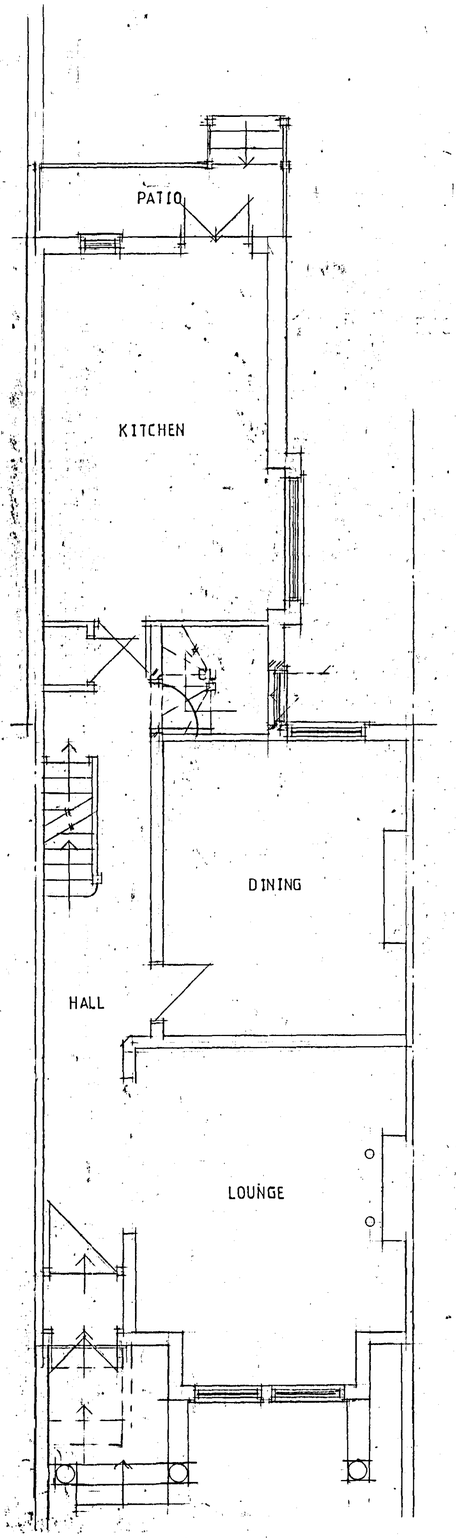

GROUND · FLOOR PLAN

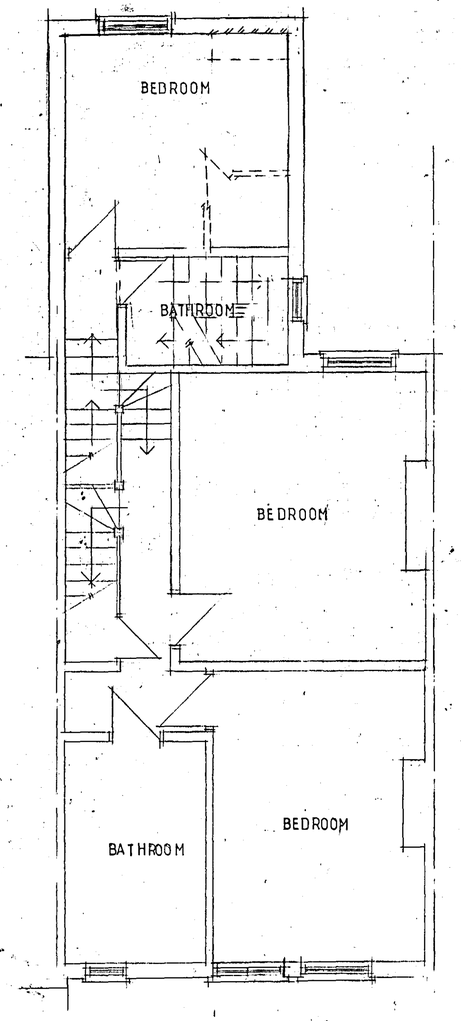

FIRST FLOOR PLAN

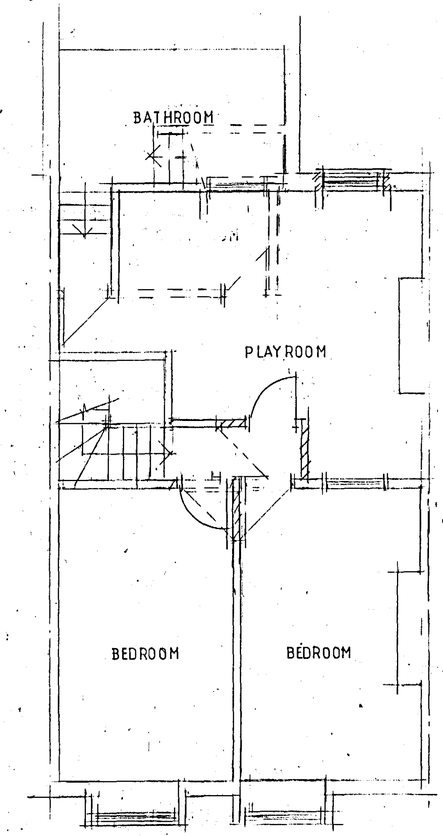

SECOND FLOOR PLAN

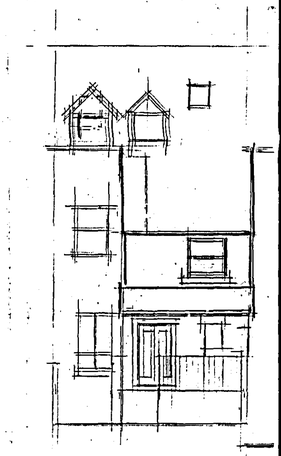

REAR ELEVATION

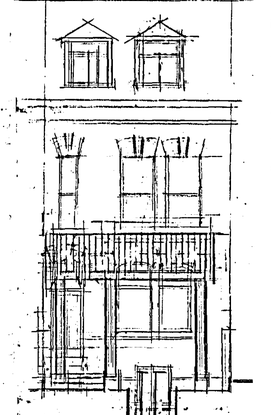

FRONT ELEVATION

REVISION

PLANNING AND BUILDING CONTROL
28 JUL 2012

CLIENT
MR S AL SHARIF
18 WOODLANDS ROAD
CHEETHAM HILL M8 9LJ

JOB TITLE
PROPOSED EXTENSIONS AND ALTERATIONS

DRG. TITLE
PLANS AND ELEVATIONS AS PROPOSED

HOLBOROW + ORMESHER Limited
architectural & interior design
Station House
Adams Hill
Knutsford
Cheshire WA16 6DN
telephone : 01565 652275
facsimile : 01565 750501

ISSUE	ORIGINAL	1	2	3	4	5	6	7
REVISION		A						
DATE		MAY 12						
DRAWN		DJC						
CHECKED								
APPROVED								

SCALE 1:50 & 1:100 A1

DRAWING NUMBER 1173/12/02 A