A1

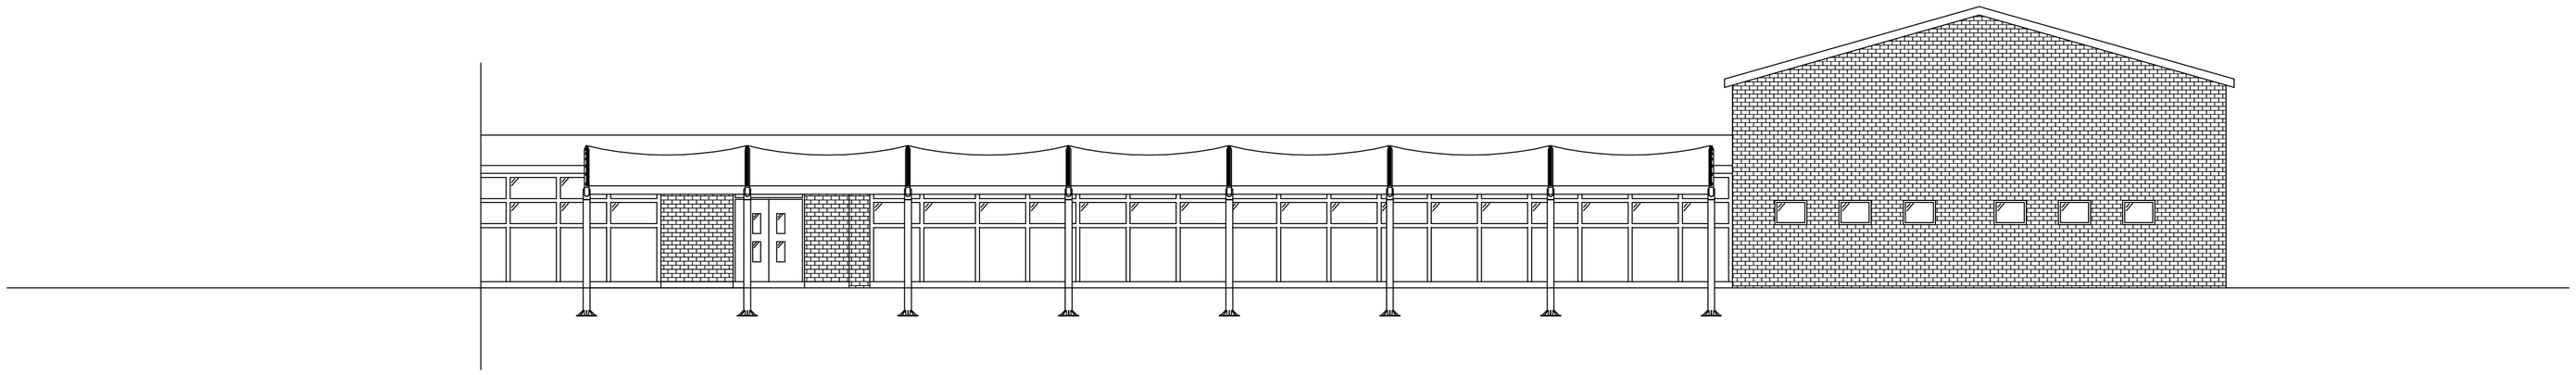

Proposed Elevation

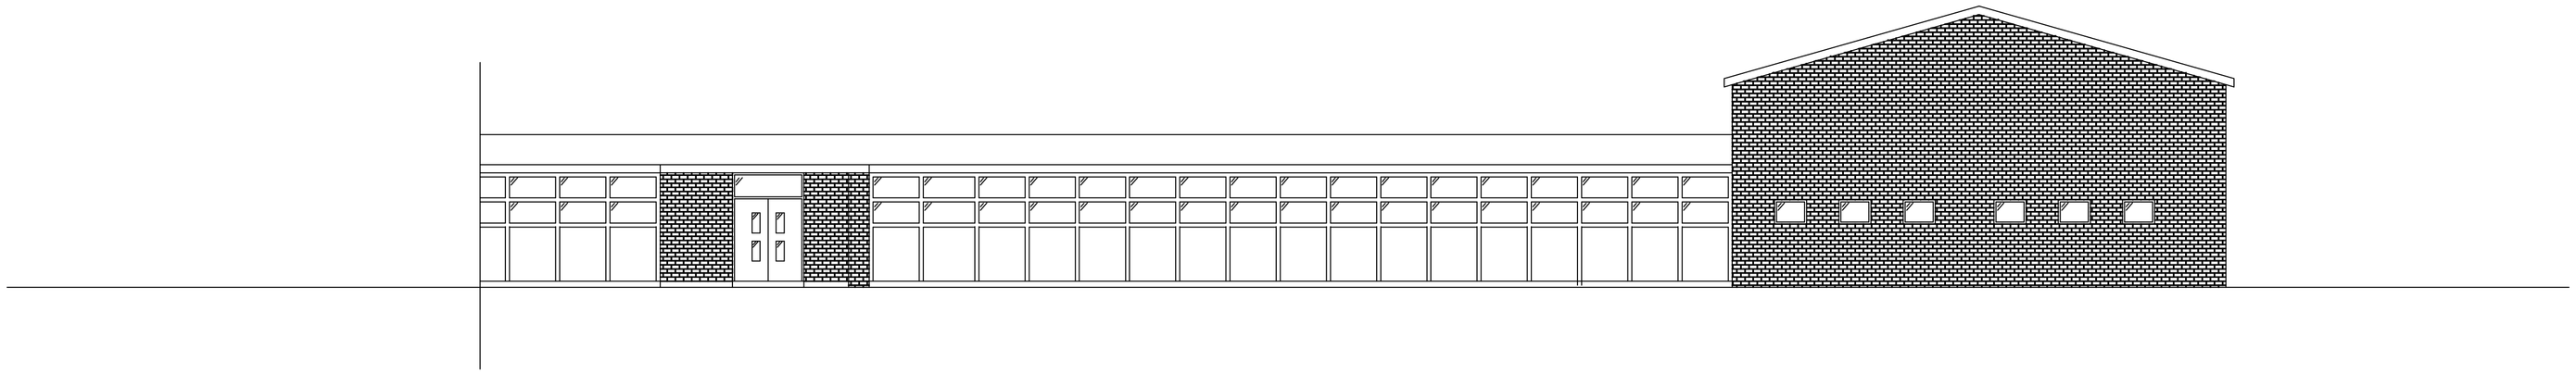

Existing Elevation

Rev	Description	Date	By	Checked
A	Further details added to drawing.	18/11/09	MJ	MJ

MINSTRAL
DEVELOPMENTS LTD

CHARTERED BUILDING
SURVEYORS
&
ACCESS CONSULTANTS

16 The Bryceway
West Derby
Liverpool
L12 3HJ

Tel: 0151 228 8880
Fax: 0151 228 8880

This drawing is copyright. DO NOT SCALE from this drawing.
The contractor and any subcontractor shall verify ALL dimensions on site
prior to making shop drawings or commencing manufacture.

JOB TITLE
Newall Green Primary School

DRAWING TITLE
Existing and Proposed Elevations

COMPUTER FILE	DATE	SCALE	DRAWN	CHECKED
EDUCATION	JAN 10	1:100	MJ	MJ

JOB NUMBER	DRAWING NO.	REVISION
ED 36524	103	-