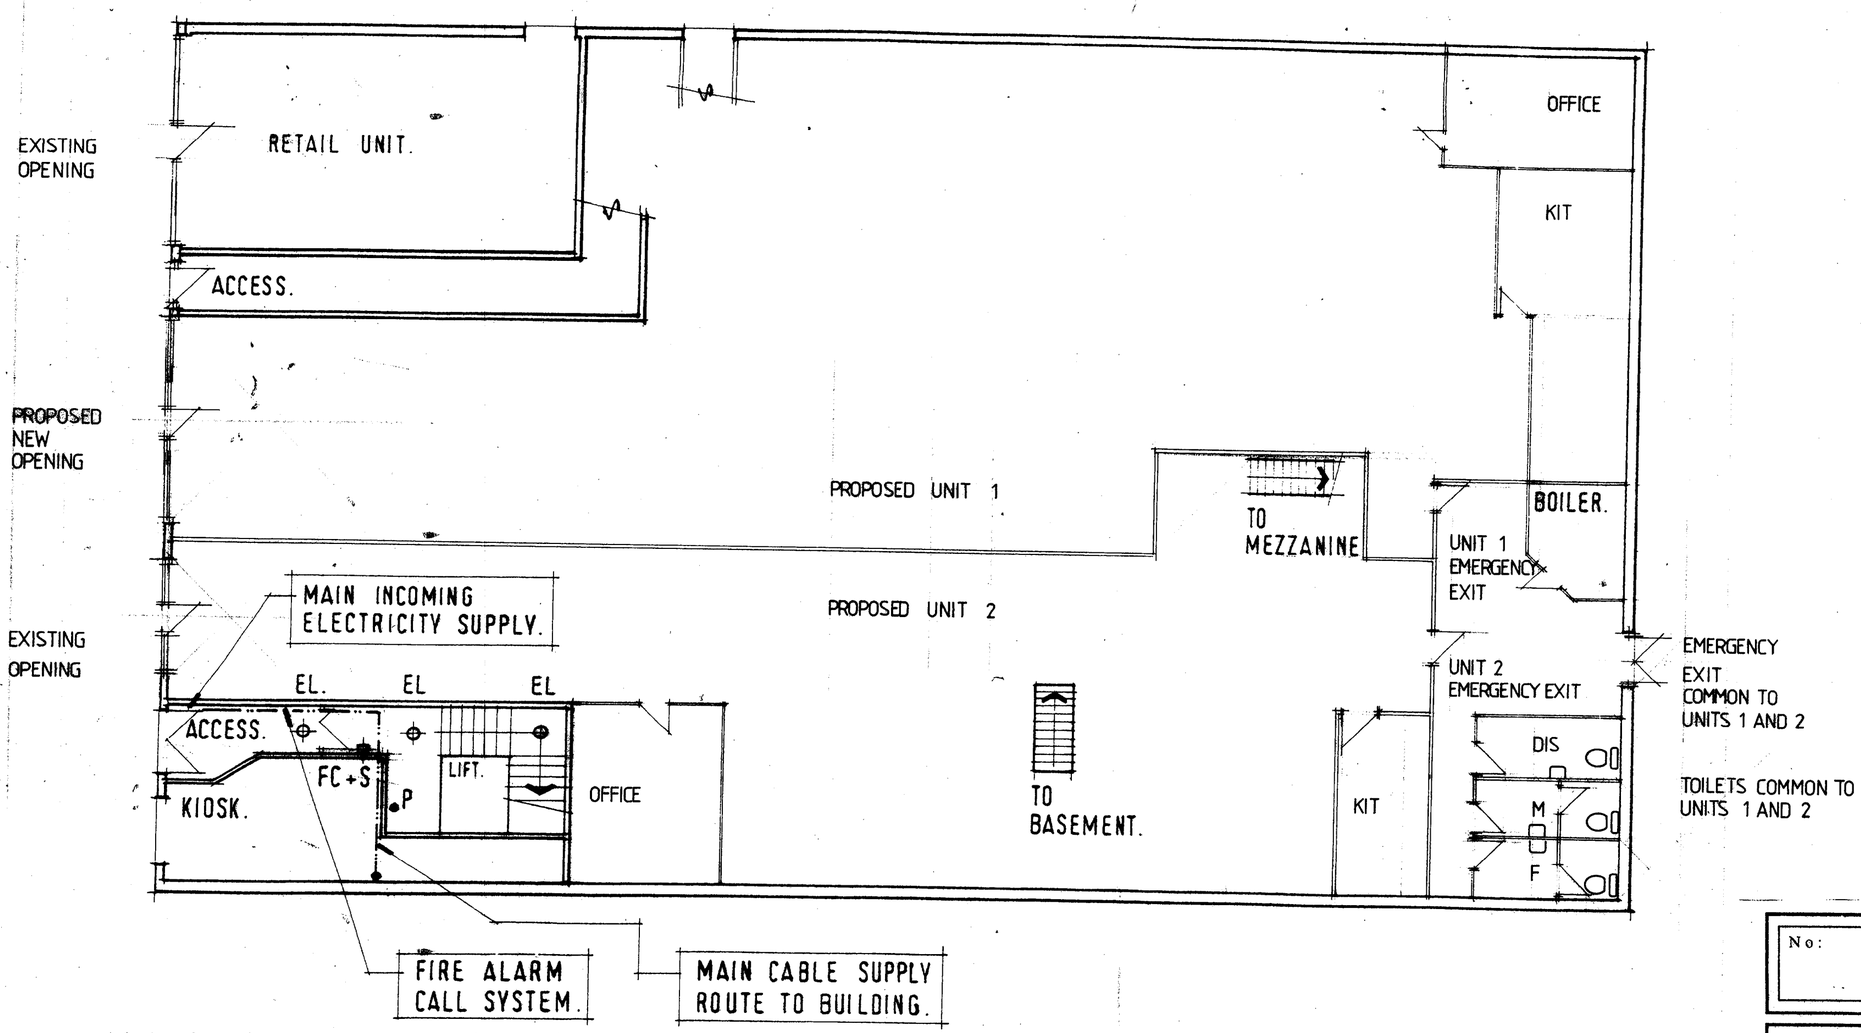


No:	Revision:	Date:	Initial:

ALPHA DESIGN
11 GILDA CRESCENT ROAD ECCLES M30 9AG
TELEPHONE : 061 707 5533

Project:	1-3 Stevenson Square Ancoats Mcr		
Title:	Ground Floor Layout (proposed)		
Scale:	1:100	Date: June 08	Initial: CTW.
Drg. No:	2		

PLANNING
ACKD
RECEIVED
30 - 2 SEP 2008