
© 2012 RAFAEL VIÑOLY ARCHITECTS

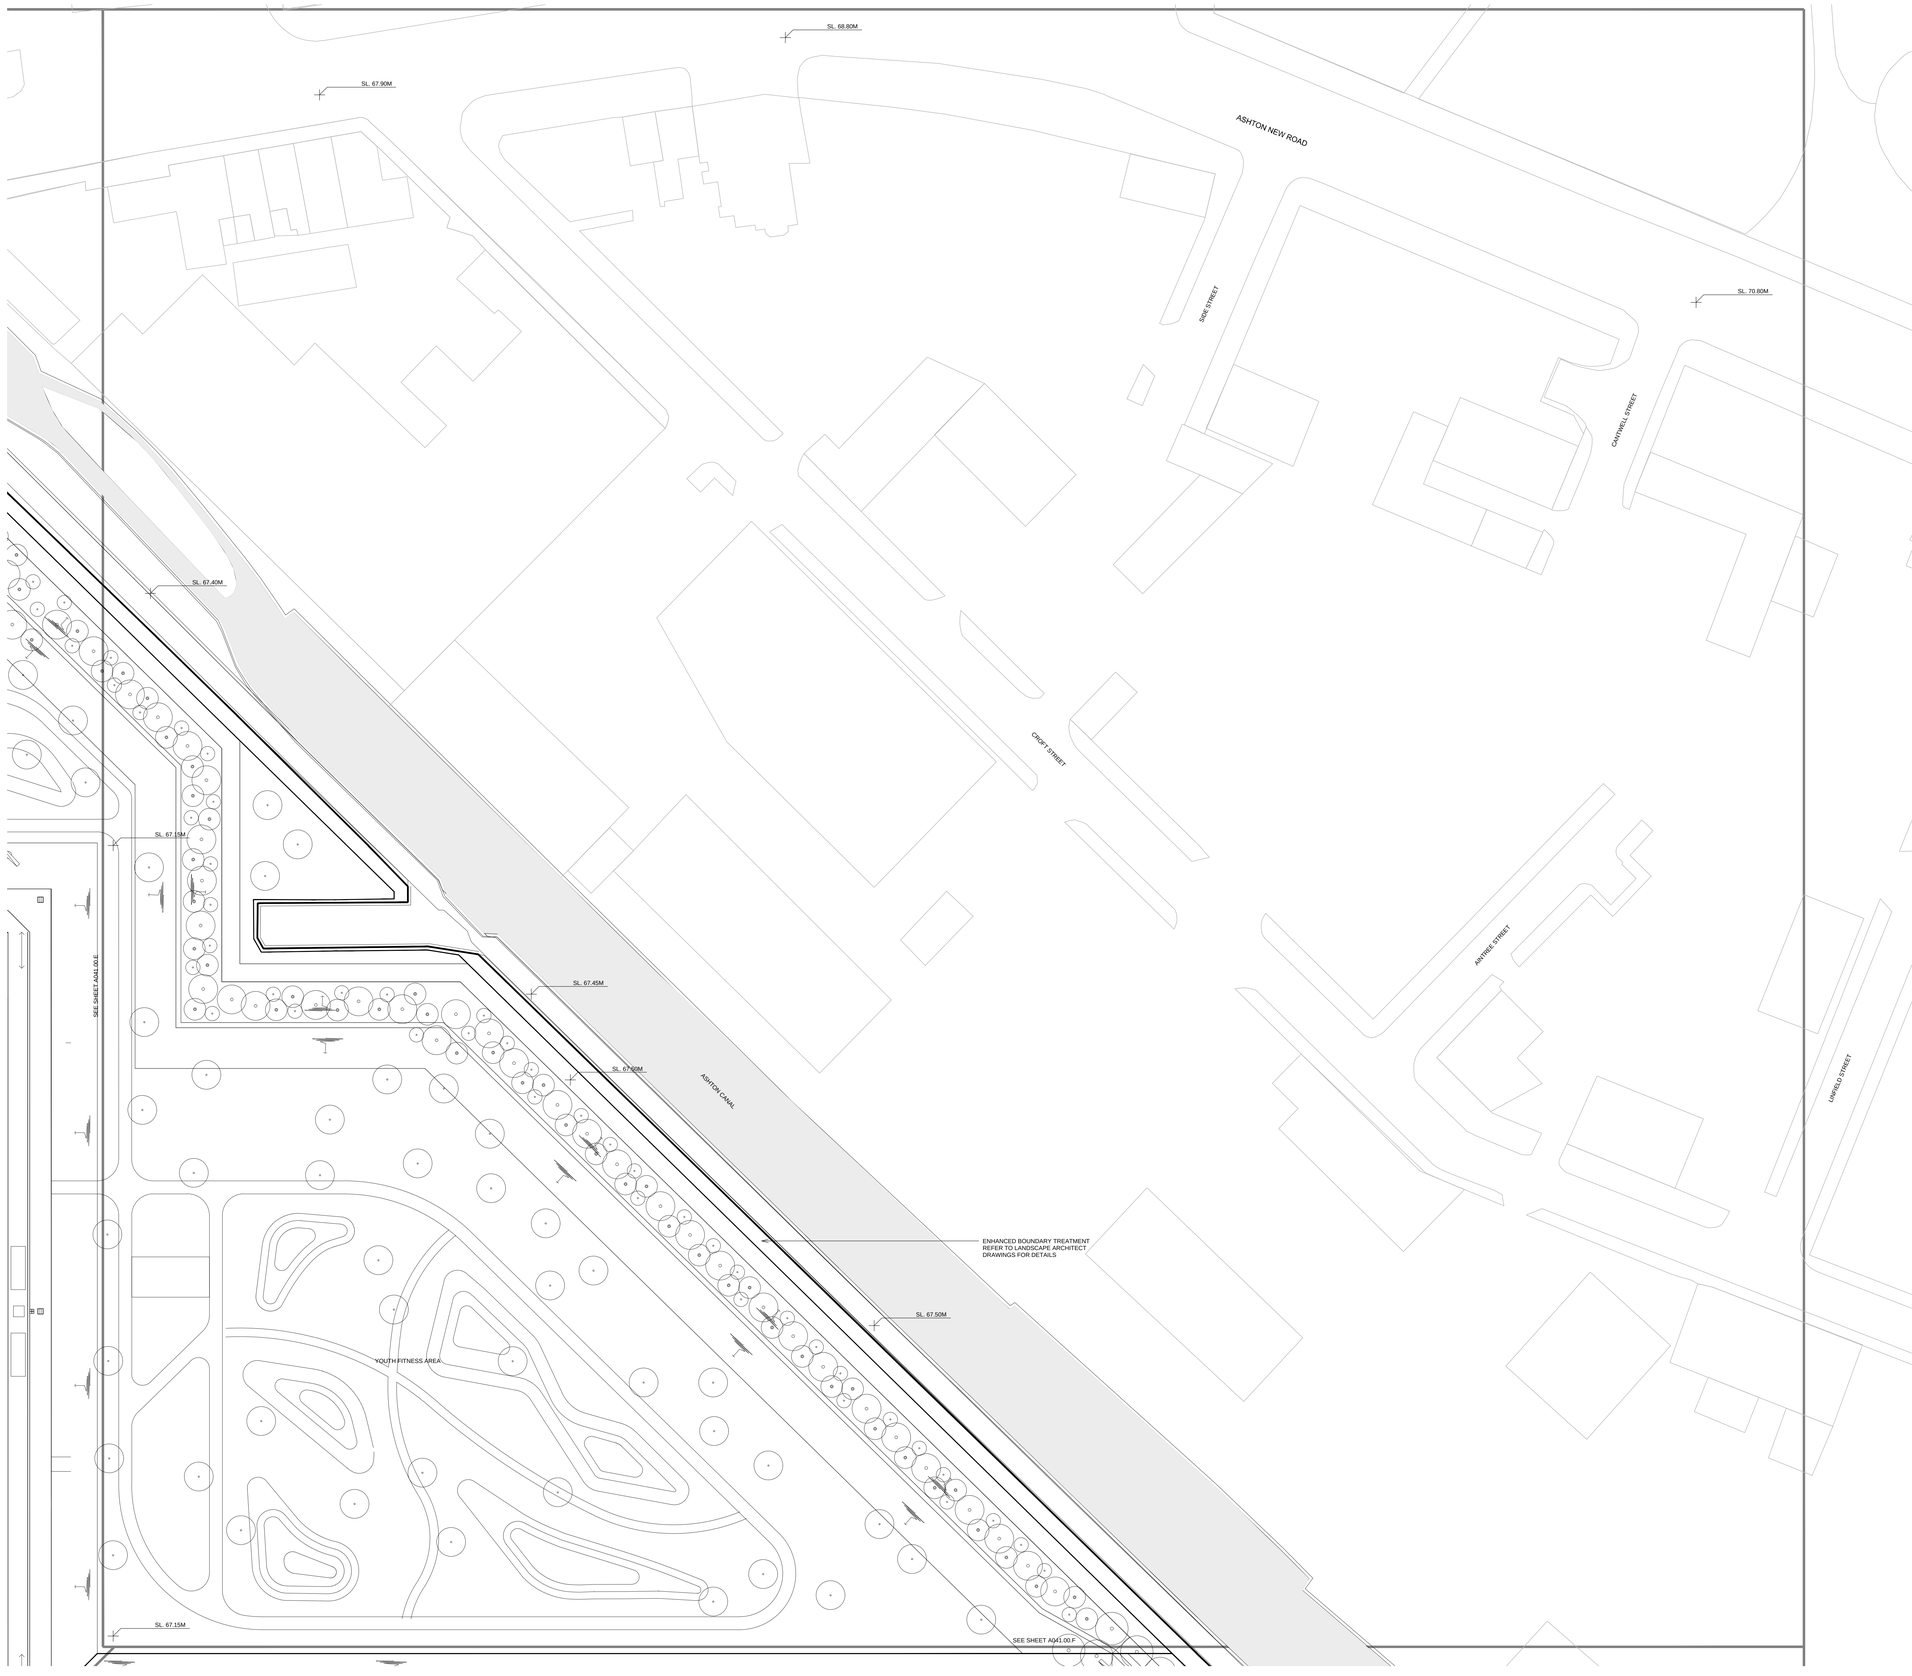

GENERAL NOTES


- PRIMARY SITE FENCE_2.8M HIGH PALADIN FENCE 3.2M (CLAYTON LANE, ASHTON CANAL)
- SECONDARY SITE FENCE_2.8M HIGH PALADIN FENCE 3.2M (CLAYTON LANE, ASHTON CANAL)
- MCFA DEVELOPMENT SITE BOUNDARY
- PITCHSECURITY LIGHTING, MAST HEIGHT 27.43 M
- PITCH LIGHTING TO PROZONE. MAST HEIGHT 27.43 M. CAMERAS MOUNTED BETWEEN 20M to 23M
- SECURITY LIGHTING ONLY TO 1ST TEAM PITCHES. MAST HEIGHT 22M.
- REFER TO LANDSCAPE DRAWINGS FOR ALL SURFACE MATERIALS AND PLANTING TYPES
- REFER TO LANDSCAPE DRAWINGS FOR ALL EXISTING TREES TO BE RETAINED
- ONLY PITCH LIGHTING ARE SHOWN IN THIS DRAWING. REFER TO EXTERNAL LIGHTING DRAWINGS FOR ALL OTHER SITE LIGHTING TYPES
- PITCH LIGHTING ARE SHOWN FOR LOCATION CO_ORDINATION PURPOSE ONLY. REFER TO EXTERNAL LIGHTING DRAWINGS FOR TYPE/CAPACITY OF LIGHTING MASTS

SITE PLAN - GROUND LEVEL - ZONE C

SCALE: 1:300

01

KEY PLAN:

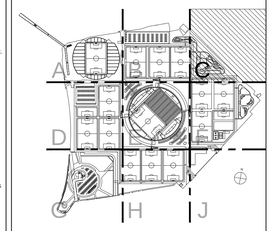

PROJECT NAME AND LOCATION:

MANCHESTER CITY FOOTBALL ACADEMY
MANCHESTER, M11 3FF
TEL: N/A

OWNER:

MANCHESTER CITY FOOTBALL CLUB LTD
ETIHAD STADIUM,
MANCHESTER, M11 3FF
TEL: +44 161 438 7768

PROJECT MANAGER:

CHRISTAL MANAGEMENT LTD
BASS WAREHOUSE, 4 CASTLE STREET
MANCHESTER, M3 4LZ
TEL: +44 161 819 2822

DESIGN AND BUILD CONTRACTOR:

BAM CONSTRUCTION LTD
NEW COURT, REGENTS PLACE REGENTS ROAD
SALFORD, MANCHESTER, M5 4HB
T: +44 161 877 9274

ARCHITECT OF RECORD:

RAFAEL VIÑOLY ARCHITECTS PC
11 - 29 FASHION STREET
LONDON, E1 6PX
TEL: +44 20 8206 6200

STRUCTURAL ENGINEER:

ARUP
8TH FLOOR, ST JAMES'S BUILDINGS, OXFORD STREET,
MANCHESTER, M1 6EL
TEL: +44 161 228 2331

ENVIRONMENTAL ENGINEER:

BUILDING DESIGN PARTNERSHIP
11 DUCIE STREET
PICCADILLY BASIN, MANCHESTER, M60 3JA
TEL: +44 161 828 2200

LANDSCAPE ARCHITECT:

PLANIT
2 BACK GRAFTON, ALTRINCHAM
CHESHIRE, WA14 1DY
TEL: +44 161 928 9281

REV	DESCRIPTION	DATE	DRWN	APRV
B	PLANNING UPDATE	2012-AUG-24	AC	JG
A	PLANNING	2011-SEP-09	EA	JG

DRAWING ORIGINATOR:

RAFAEL VIÑOLY ARCHITECTS

DRAWING TITLE:

SITE PLAN
ZONE C

DATE: 2011-SEP-09	SCALE: 1:300	SIZE: A0

DRAWING NUMBER / FILE NAME:

A041.00.C.PL

STAGE:	REV:
STAGE F	B

DISCLAIMER:
THE ARCHITECT SHALL HAVE NO RESPONSIBILITY FOR ANY LIABILITY, LOSS, COST, DAMAGE OR EXPENSE ARISING FROM OR RELATING TO ANY USE OF THIS DOCUMENT FOR ANY PURPOSE OTHER THAN ITS INTENDED PURPOSE ON THIS PROJECT. THIS DOCUMENT IS PROTECTED BY COPYRIGHT.

THIS DOCUMENT IS TO BE CONSIDERED IN CONJUNCTION WITH ALL RELATED DOCUMENTATION.

ANY DISCREPANCIES IDENTIFIED IN THIS DOCUMENT MUST BE REPORTED IMMEDIATELY TO THE ARCHITECT OF RECORD BEFORE PROCEEDING.

CONTRACTORS MUST VERIFY ALL DIMENSIONS PRIOR TO PROCEEDING WITH ANY WORK. ONLY FIGURED DIMENSIONS ARE TO BE USED FOR VERIFICATION.

DOCUMENT STATUS: ISSUED FOR TENDER. NOT FOR CONSTRUCTION

RESTRICTED

This document has been declared:

RESTRICTED

To be viewed by MCFC employees or external named persons only.