EXISTING GROUND FLOOR PLAN

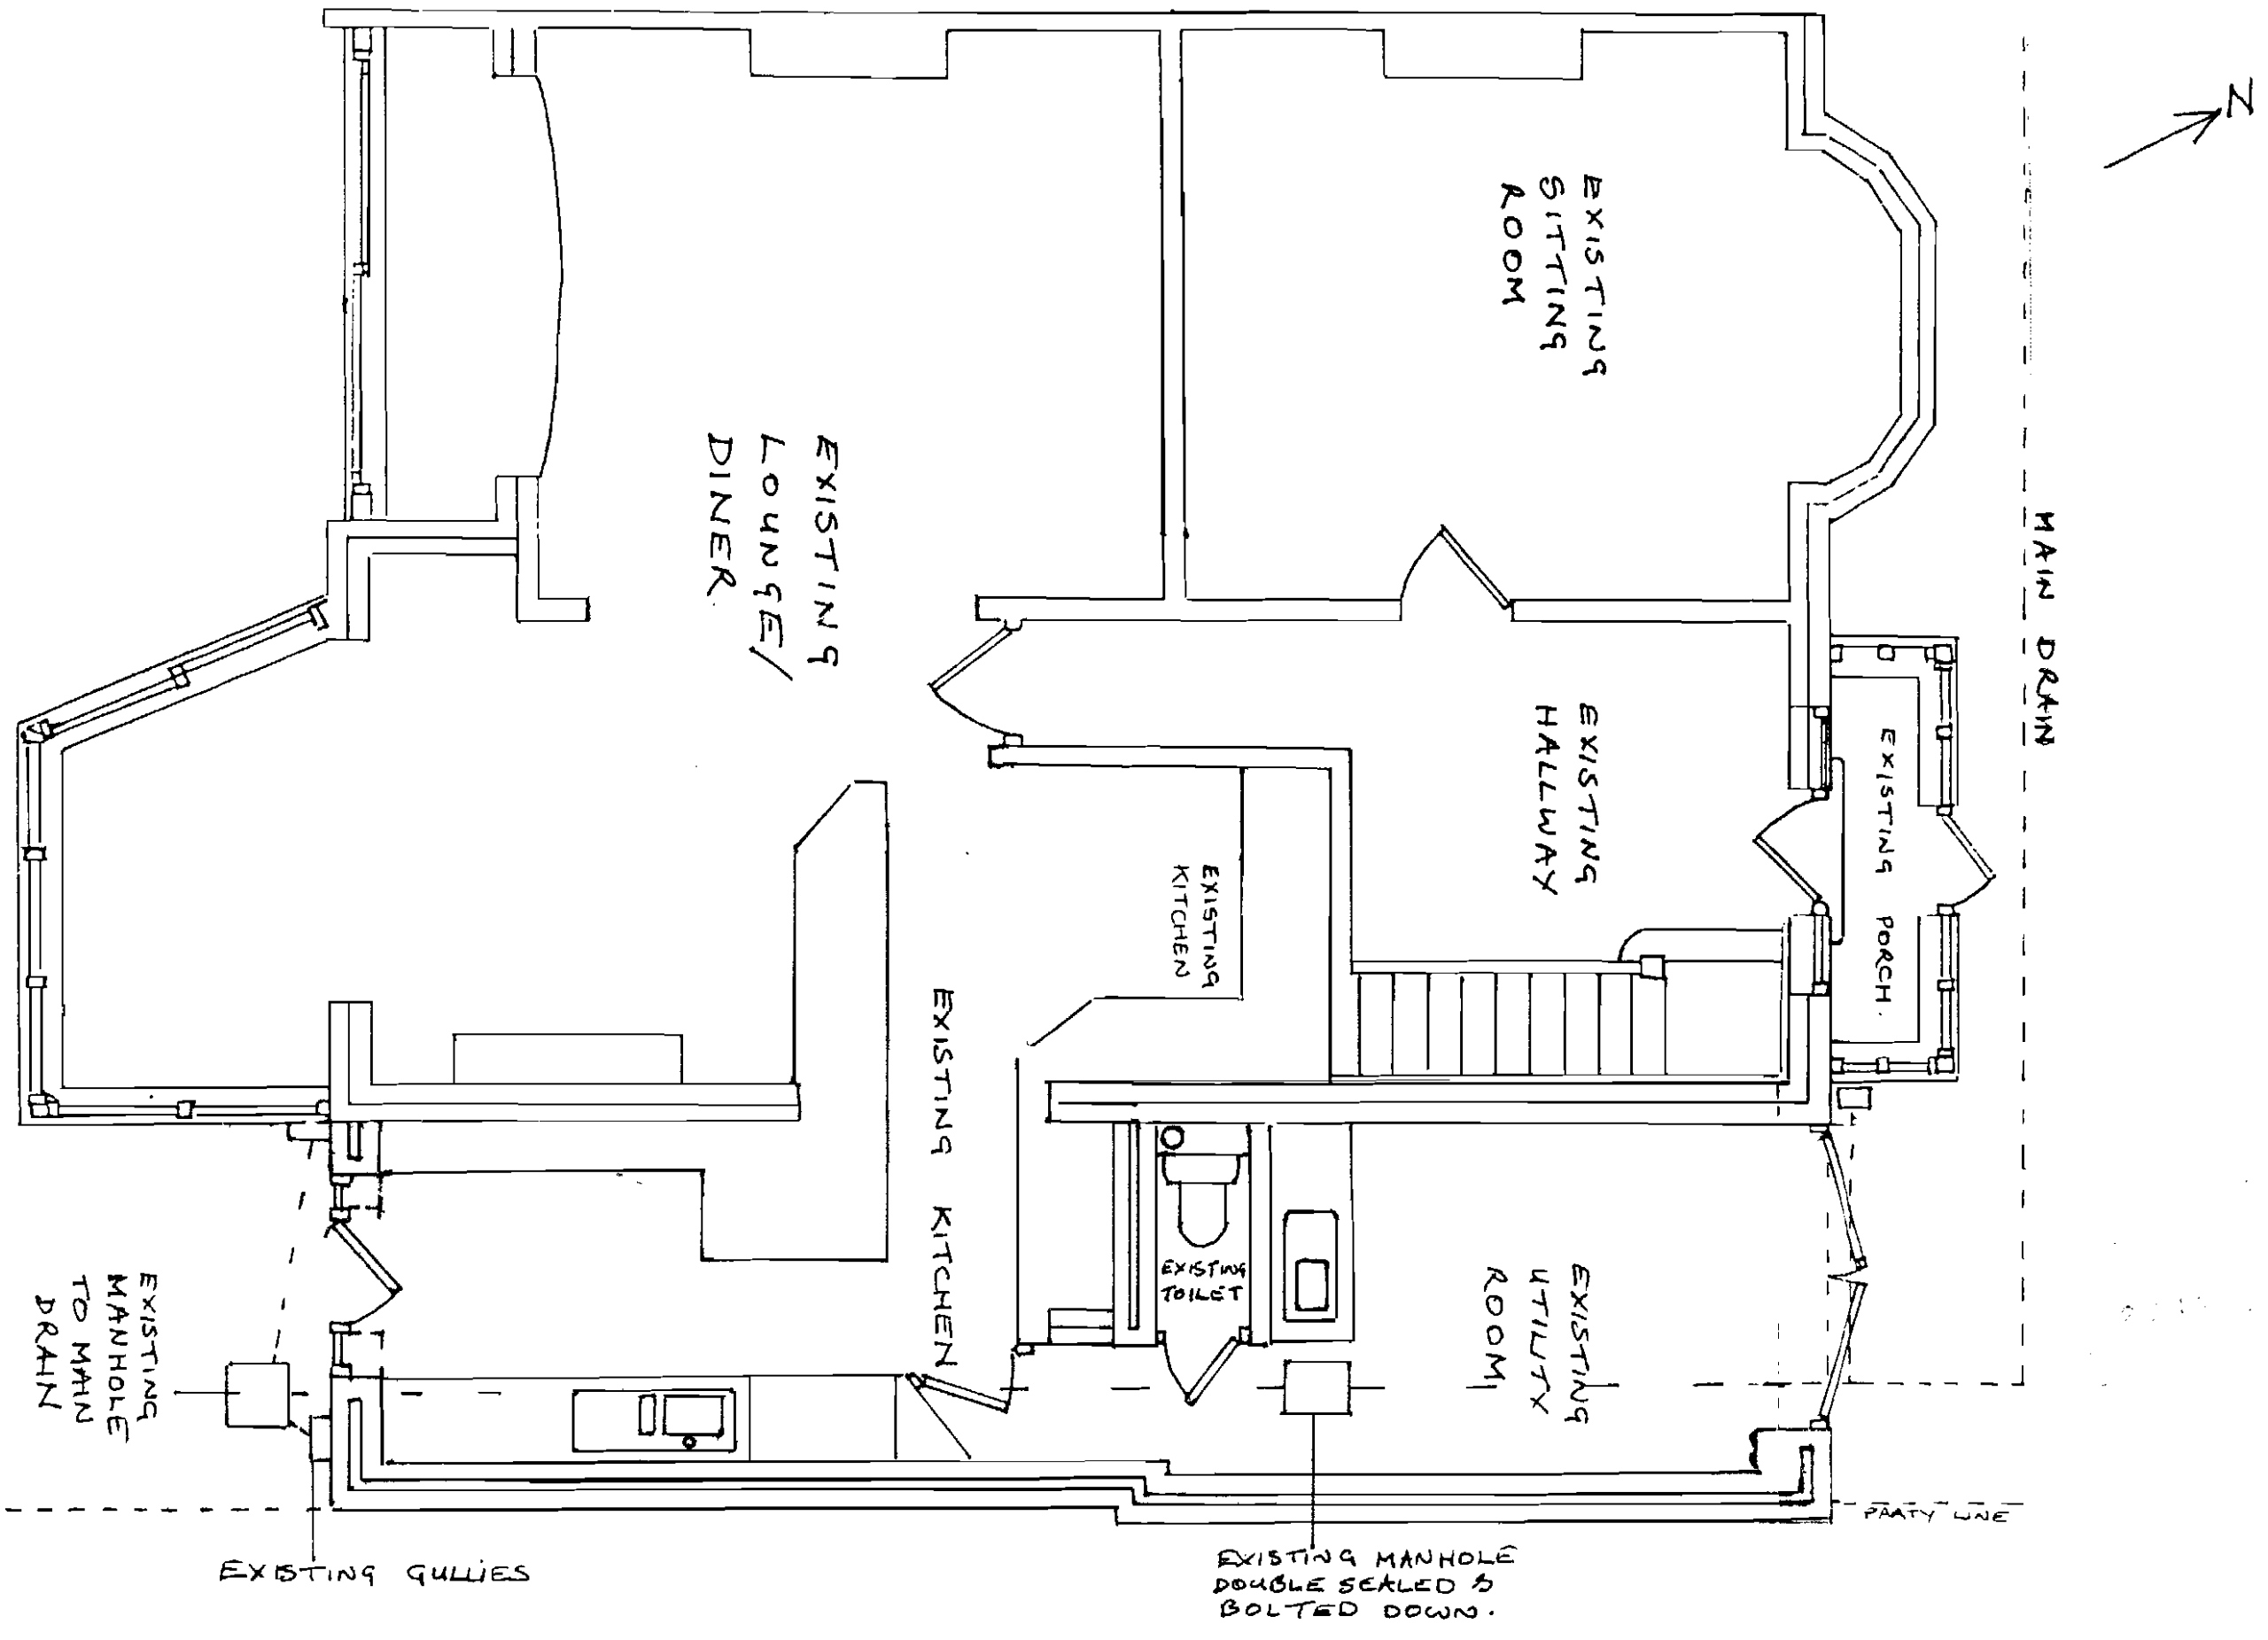

SCALE. 1:50

EXISTING REAR ELEVATION



NB. EXISTING REAR ELEVATION PROPOSED FIRST FLOOR EXTENSION TO BACK KITCHEN WALL FOLLOWING EXISTING FIRST FLOOR BEDROOM WALL TO EXISTING ROOF LEVEL. REMOVAL OF SIDE CHIMNEY. AND ROOF OF EXISTING SIDE KITCHEN EXTENSION. EXISTING WALLS ARE FINISHED WITH SANDTEX HIGHBUILD: TEXTURED FINISH.

SCALE. 1:50

EXISTING SIDE ELEVATION

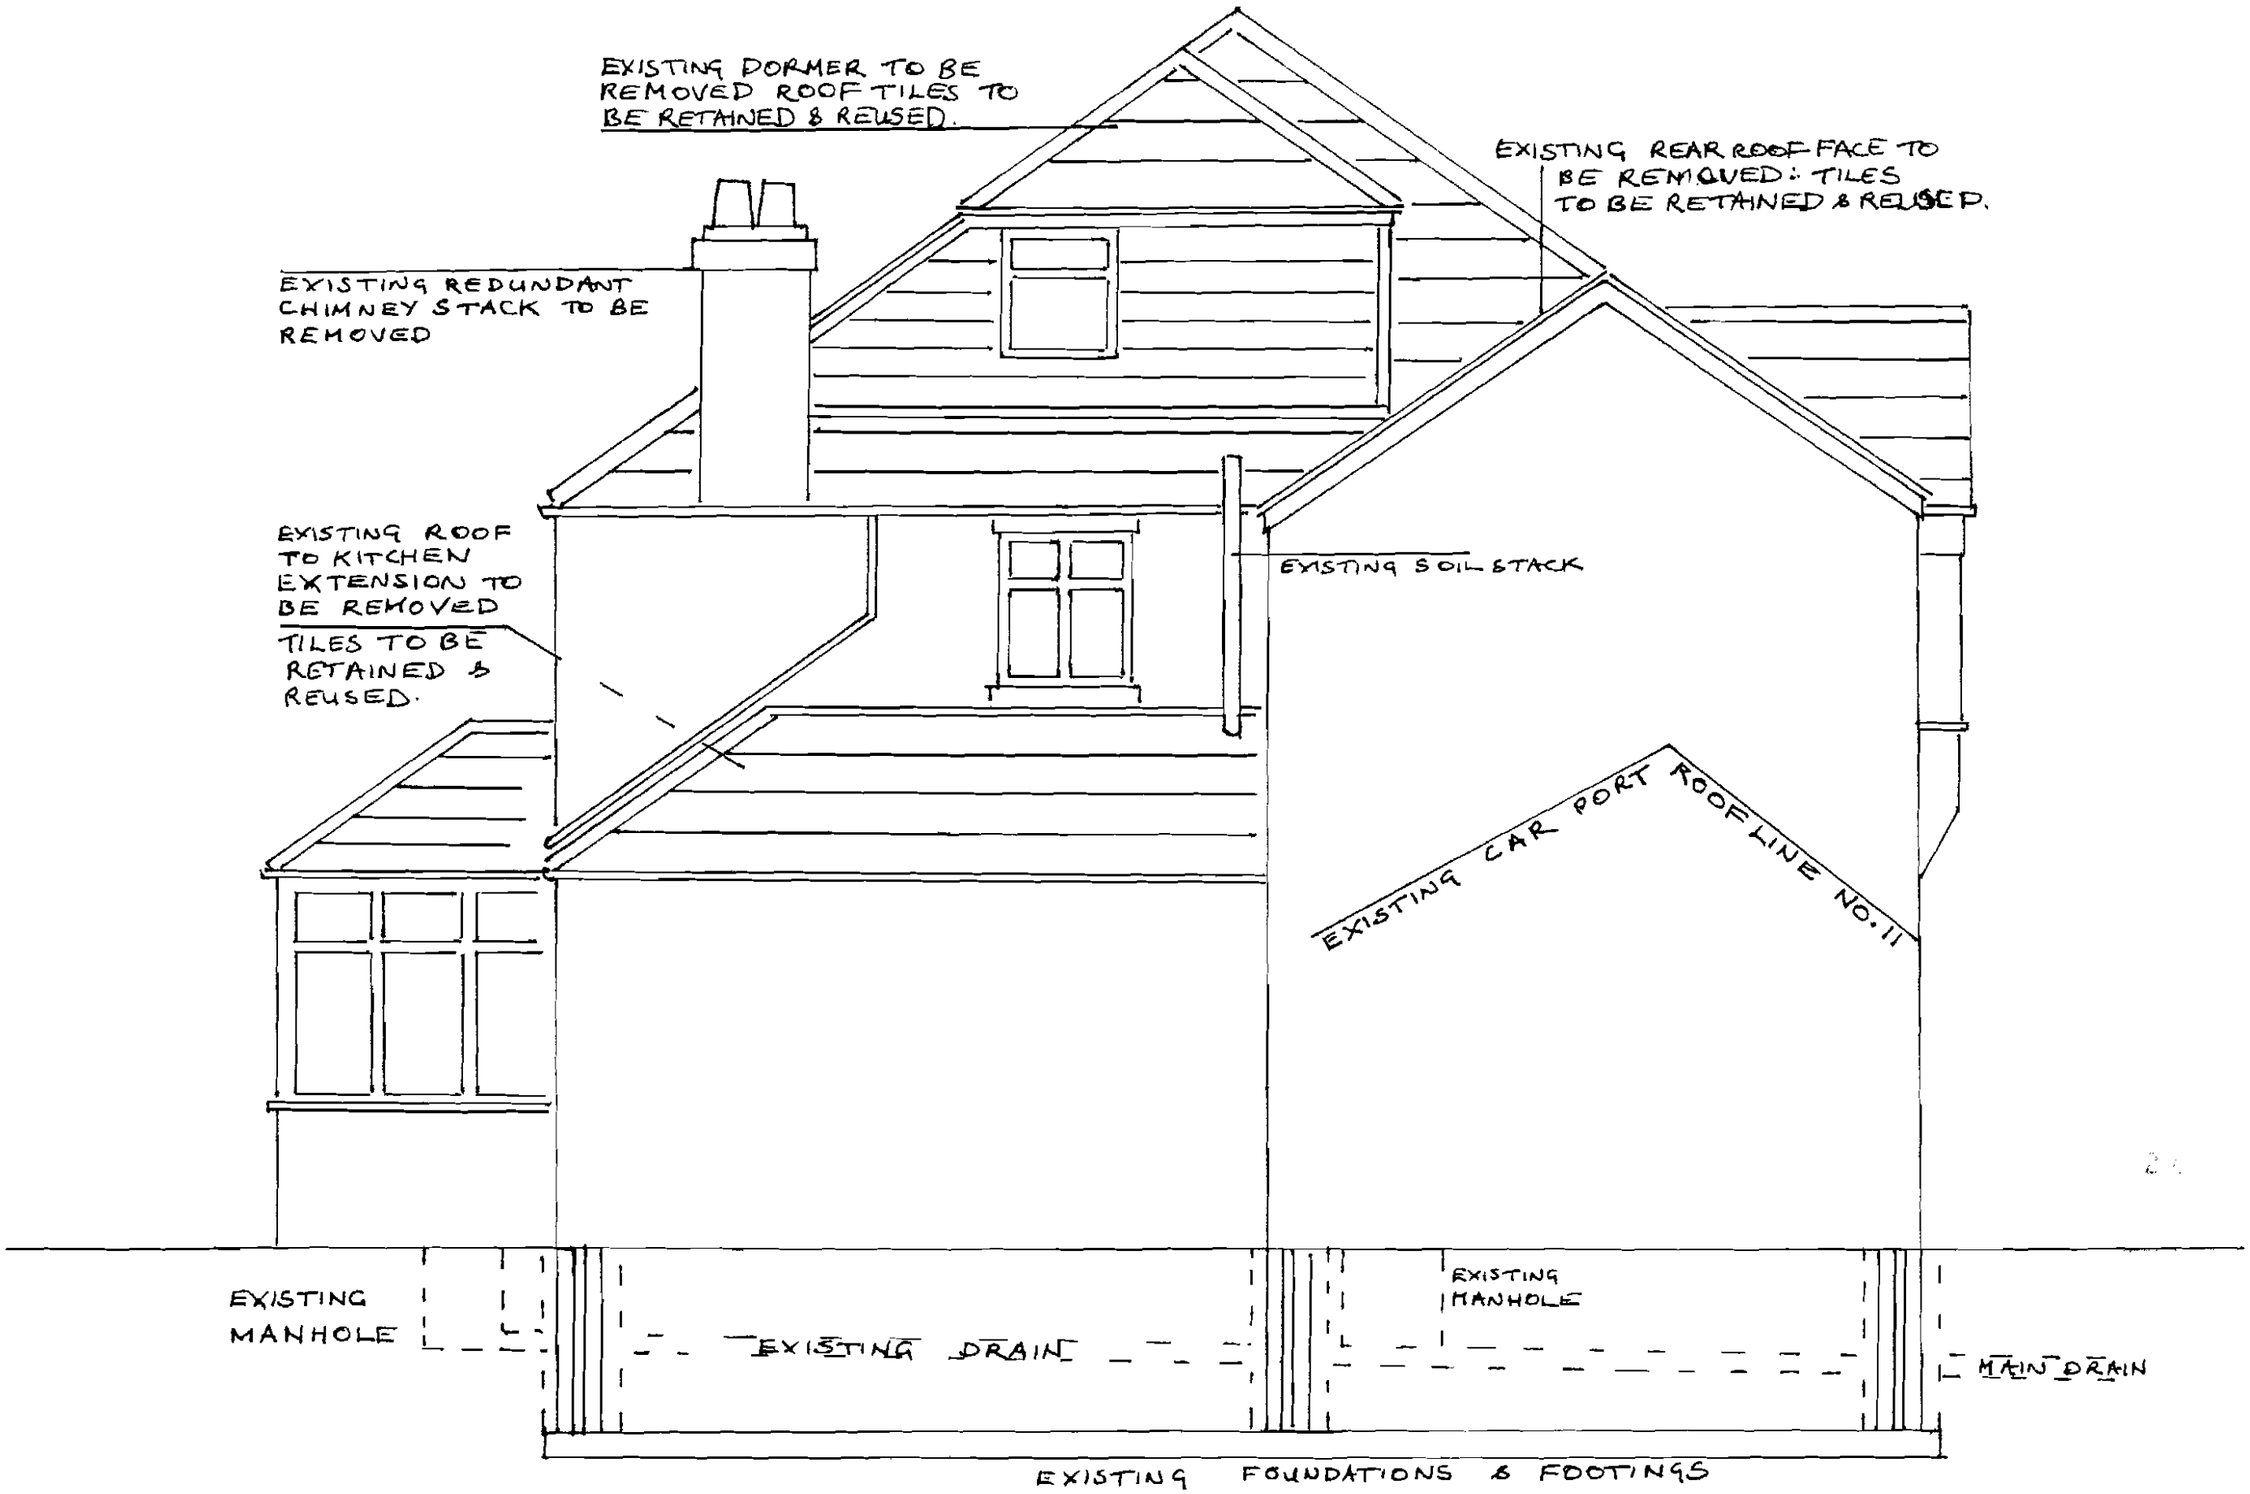

SCALE. 1:50

FRONT ELEVATIONS NO.11 NO.13

EXISTING VIEW

NO. 11 NO 13.