This drawing is copyright & the property of EC Harris & must not be copied in whole or in part without their written permission. Copyright is reserved. ©
This drawing must not be scaled. The Contractor is to report all dimensional discrepancies & errors to the Contract Administrator prior to construction commencing. It is essential that this drawing is read in conjunction with all specifications/schedule of works & that all works are included for.

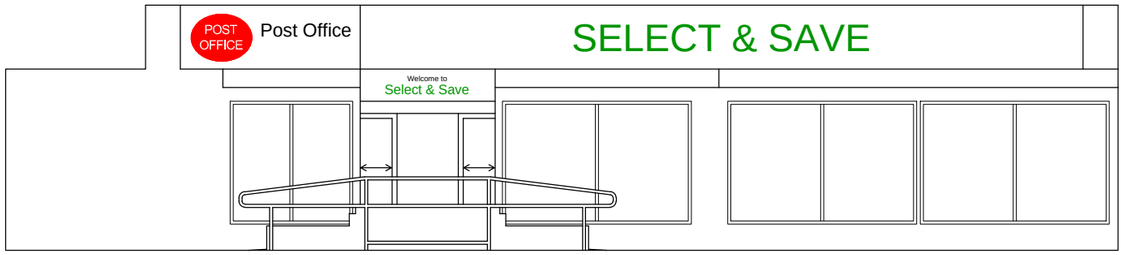

ROYAL OAK
EXISTING ELEVATION

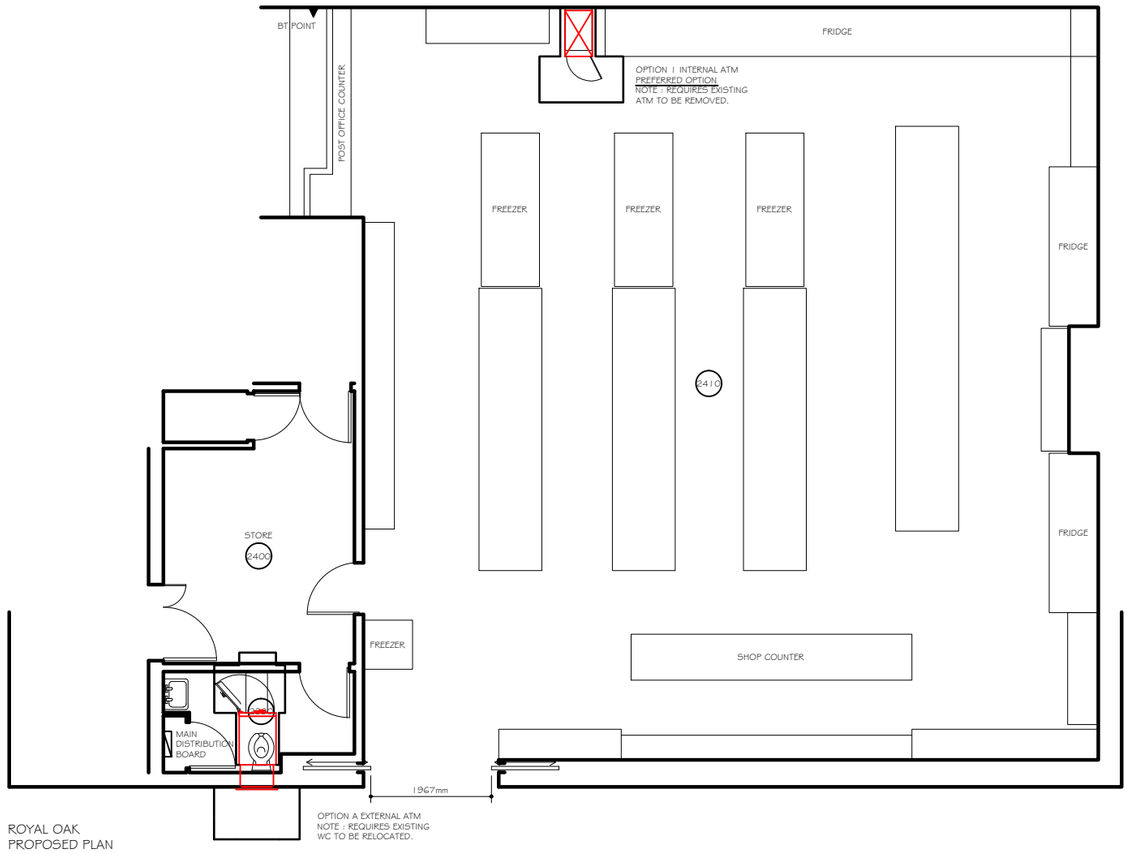

ROYAL OAK
PROPOSED PLAN

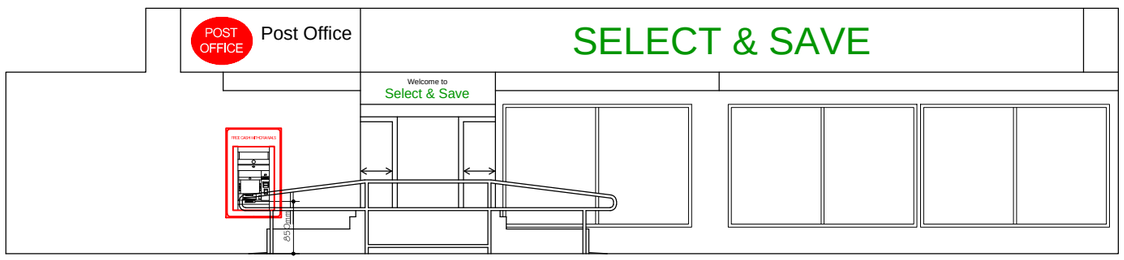

OPTION A - EXTERNAL ATM

ROYAL OAK
PROPOSED ELEVATION

A	Elevations updated to include ramp balustrading & panel signs	29/08/12 DJT
Revisions	Comments	Dates
Client BANK OF IRELAND		Date 18.04.2012
		Drawn DJT
Project title OFFSITE ATM SURVEYS BIDEFORD MINI MARKET, BAGULEY M23 0QN		Approved
		Scale 1:100@A3
Drawing title ROYAL OAK POST OFFICE PROPOSED PLAN & ELEVATIONS		Job No. 15961100
		Dwg. No. RO/01A

EC HARRIS
BUILT ASSET
CONSULTANCY
EC HARRIS LLP
Midsummer Court,314 Midsummer Boulevard, Milton Keynes MK9 2UB
Tel: 01908 397366 Fax: 01908 397399
information@echarris.com
www.echarris.com