
NATIONAL GRID PLAN SJ 8893

GREATER MANCHESTER

MANCHESTER DISTRICT Scale 1/1250

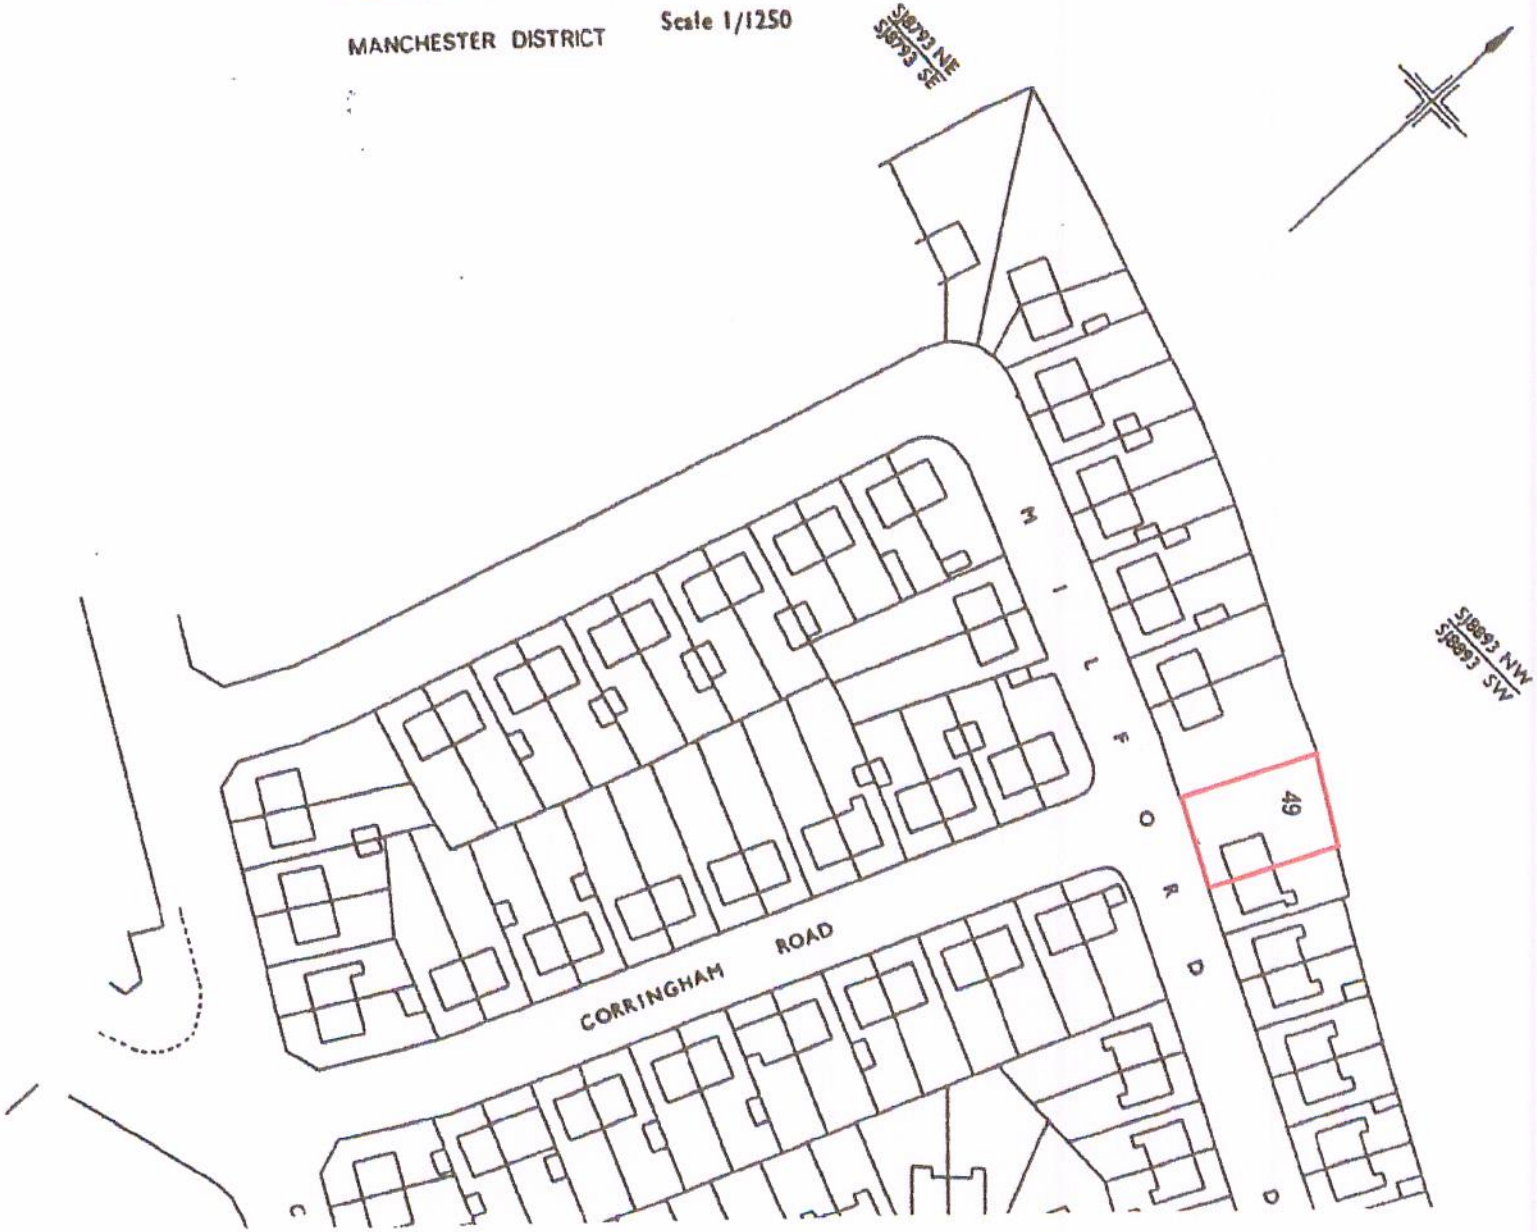

PLANNING
ACK'D
REPLIED
RECD 23 MAY 2008