

PROPOSED ELEVATION

PLANNING AND
BUILDING CONTROL

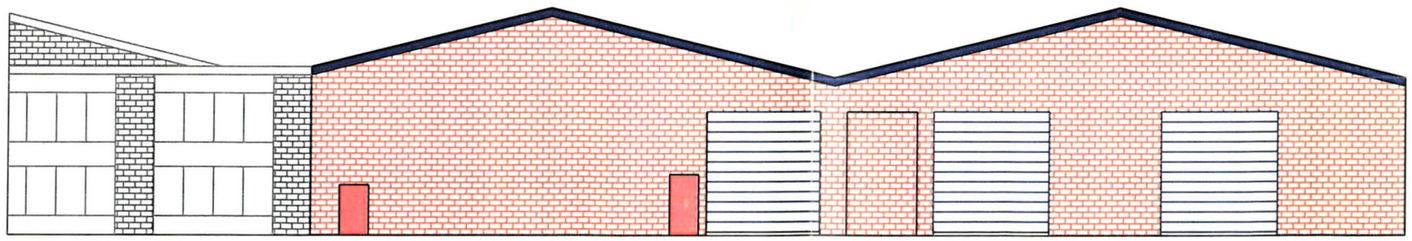

EXISTING ELEVATION

TITLE:-	Montague House, Matthews Street Ardwick, M12 5BB ELEVATIONS	
SCALE	1: 100	DRG.NO.
DATE	MARCH 2012	032012/1