N

W E

S

EXISTING DILAPIDATED OUT-BUILDING

EXISTING OVERGROWN YARD

EXISTING 2.4m HIGH PALISADE FENCE

EXISTING ADVERTISING HOARDING

ELEVATION

NOTE:
MONOPOLE FOUNDATION DESIGN IS BASED ON A MINIMUM GROUND BEARING CAPACITY OF 100kN/m² AT FORMATION LEVEL. CONFIRMATION REQUIRED VIA GEOTEC STAGE 2 BOREHOLE INVESTIGATION

PROPOSED 15.0m HIGH PHASE 5 TOWER C/W 3.0m HEADFRAME ON SCREWPILE BASE

PROPOSED REMOVAL AND REPLACEMENT OF EXISTING VF/TEF SPITFIRE CABINET AND TEF FLEXI MODULES WITH SPITFIRE COMBINER CABINET ON EXISTING STEEL GRILLAGE

EXISTING VF 2.1m HIGH PALISADE FENCE WITH 1.0m WIDE ACCESS GATE

PROPOSED REMOVAL OF 14.8m HIGH CU PHOSCO MK3 STREETWORKS POLE ON INTERFACE ON TCI MODULAR (REGIONAL) STEEL SUPPORT GRILLAGE

EXISTING PORTASTOR ELECTRICAL METER CABINET FIXED TO STEEL SUPPORT GRILLAGE

PROPOSED 2No. HUAWEI 3900AL CABINETS C/W PLINTHS FIXED TO STEEL SUPPORT GRILLAGE. EXISTING PLATE AND MESH GRILLAGE TO BE MODIFIED TO ALLOW FEEDER ENTRY

EXISTING RBS 3106 CABINET FIXED TO STEEL SUPPORT GRILLAGE C/W HUAWEI BBU & MEAS. HUAWEI BBU TO BE UPGRADED AS REQUIRED

EXISTING DILAPIDATED OUT-BUILDING (BEING DEMOLISHED)

SITE PLAN
(1:100)

The drawings comply with TEF & Vodafone Standard ICNIRP guidelines.
Designed in accordance with Cornerstone document: CORN/09/006

Notes:
1 ALL DIMENSIONS ARE IN MM UNLESS NOTED OTHERWISE

N.G.R. E: 385810 N: 402998

PLANNING AREA
BUILDING CONTROL
22 MAR 2013

REV	MODIFICATION	BY	CH	DATE
A	Issued for Approval	SPD	DS	20.02.13

MONO CONSULTANTS LIMITED
No. 58 Cygnet Court
Timothy's Bridge Road
Stratford-upon-Avon
Warwickshire
CV37 9NW
t. 44 (0)1789 206500
f. 44 (0)1789 206529
www.monoconsultants.com

CTIL

Cell Name	Opt
ROCHDALE ROAD	A

Cell ID No

CTIL	Host	Sharer
(CTIL) 129990	(VF) 44516	(TEF) 044528

Site Address / Contact Details

ROCHDALE ROAD
MANCHESTER
M9 7FP

Drawing Title: SITE PLAN

Purpose of issue: PLANNING

Drawing Number: 200

Scale:	Drawn:	Date:	Issue:
As Shown	SPD	19.02.13	A

Checked:	Date:	Approved:	Date:
DS	19.02.13	AB	19.02.13

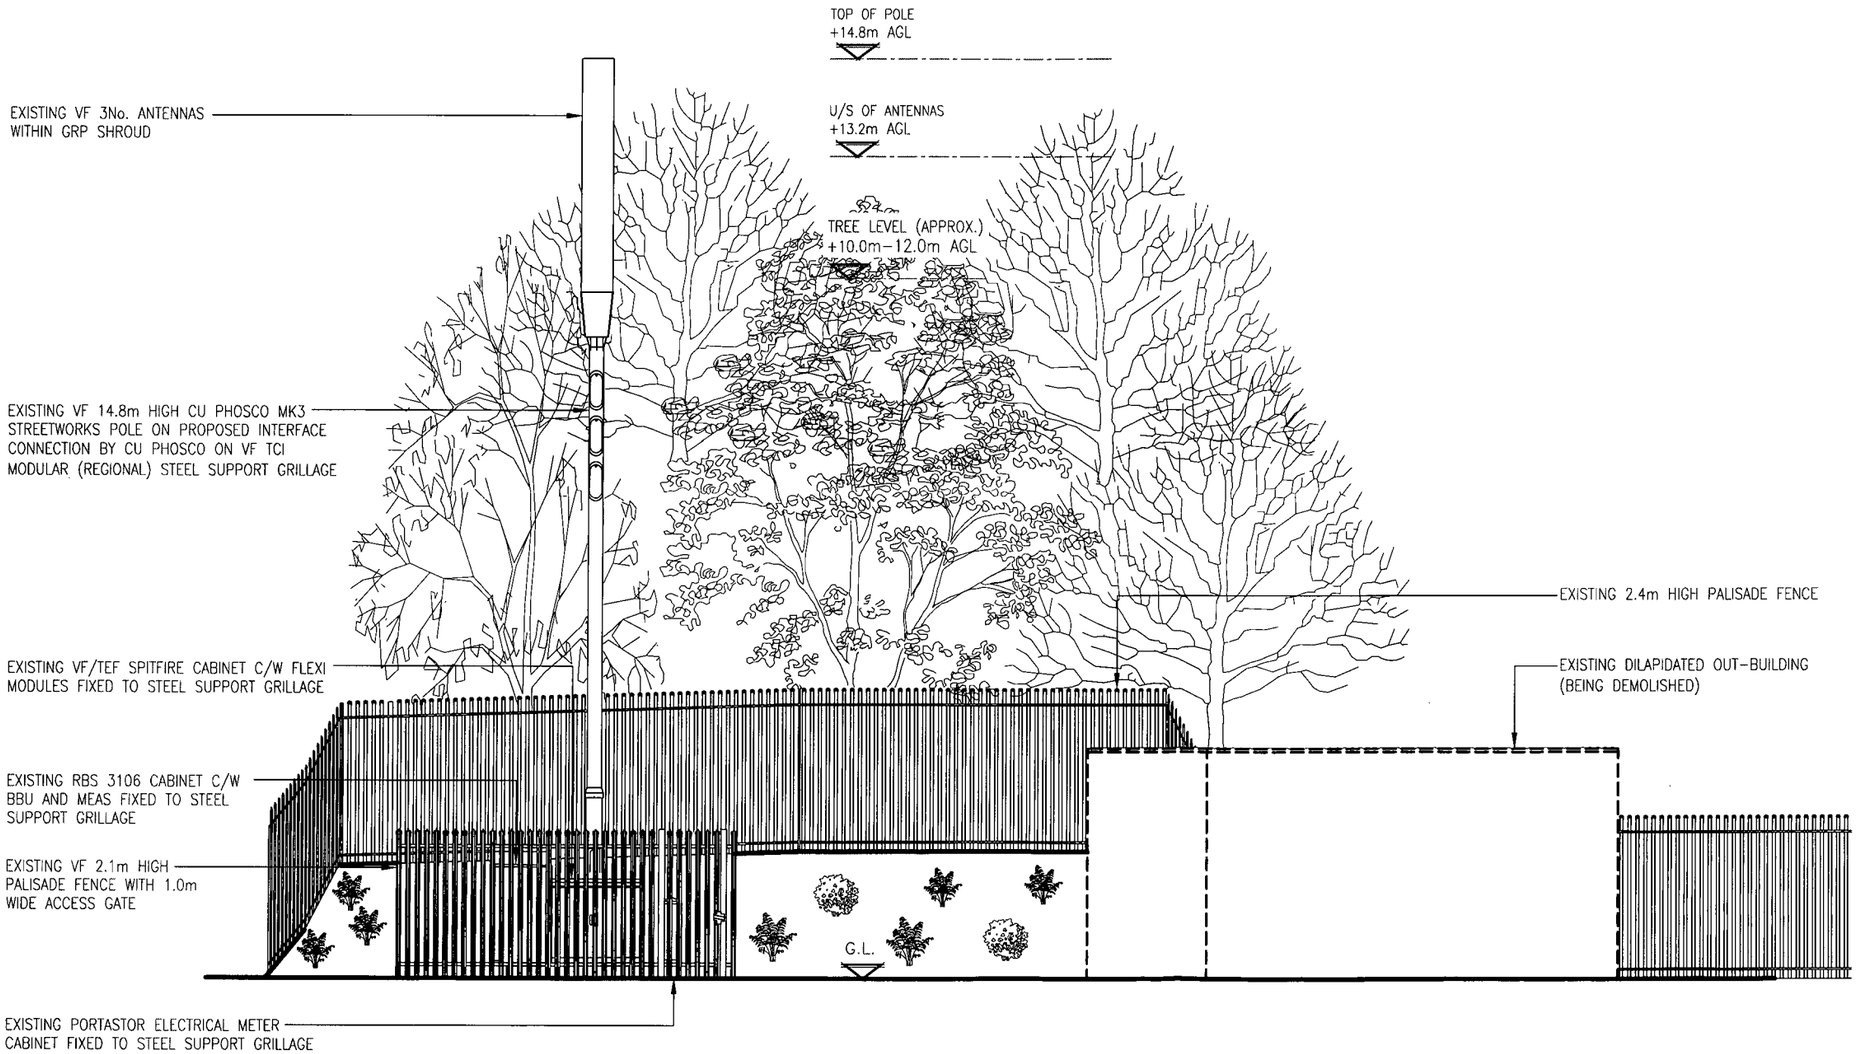

EXISTING NORTH WEST ELEVATION
(1:100)

The drawings comply with TEF & Vodafone Standard ICNIRP guidelines.
Designed in accordance with Cornerstone document: CORN/09/006

Notes:
1 ALL DIMENSIONS ARE IN MM UNLESS NOTED OTHERWISE

N.G.R. E: 385810 N: 402998

PLANNING AND BUILDING CONTROL
22 MAR 2013

REV	MODIFICATION	BY	CH	DATE
A	Issued for Approval	SPD	DS	20.02.13

mono
MONO CONSULTANTS LIMITED
No. 58 Cygnet Court
Timothy's Bridge Road
Stratford-upon-Avon
Warwickshire
CV37 9NW
t. 44 (0)1789 206500
f. 44 (0)1789 206529
www.monoconsultants.com

CTIL

Cell Name	Opt
ROCHDALE ROAD	A

Cell ID No

CTIL	Host	Sharer
(CTIL) 129990	(VF) 44516	(TEF) 044528

Site Address / Contact Details

ROCHDALE ROAD
MANCHESTER
M9 7FP

Drawing Title: EXISTING SITE ELEVATION

Purpose of issue: PLANNING

Drawing Number: 301

Scale:		Drawn:	Date:	Issue:
As Shown		SPD	19.02.13	A
Checked: DS	Date: 19.02.13	Approved: AB	Date: 19.02.13	

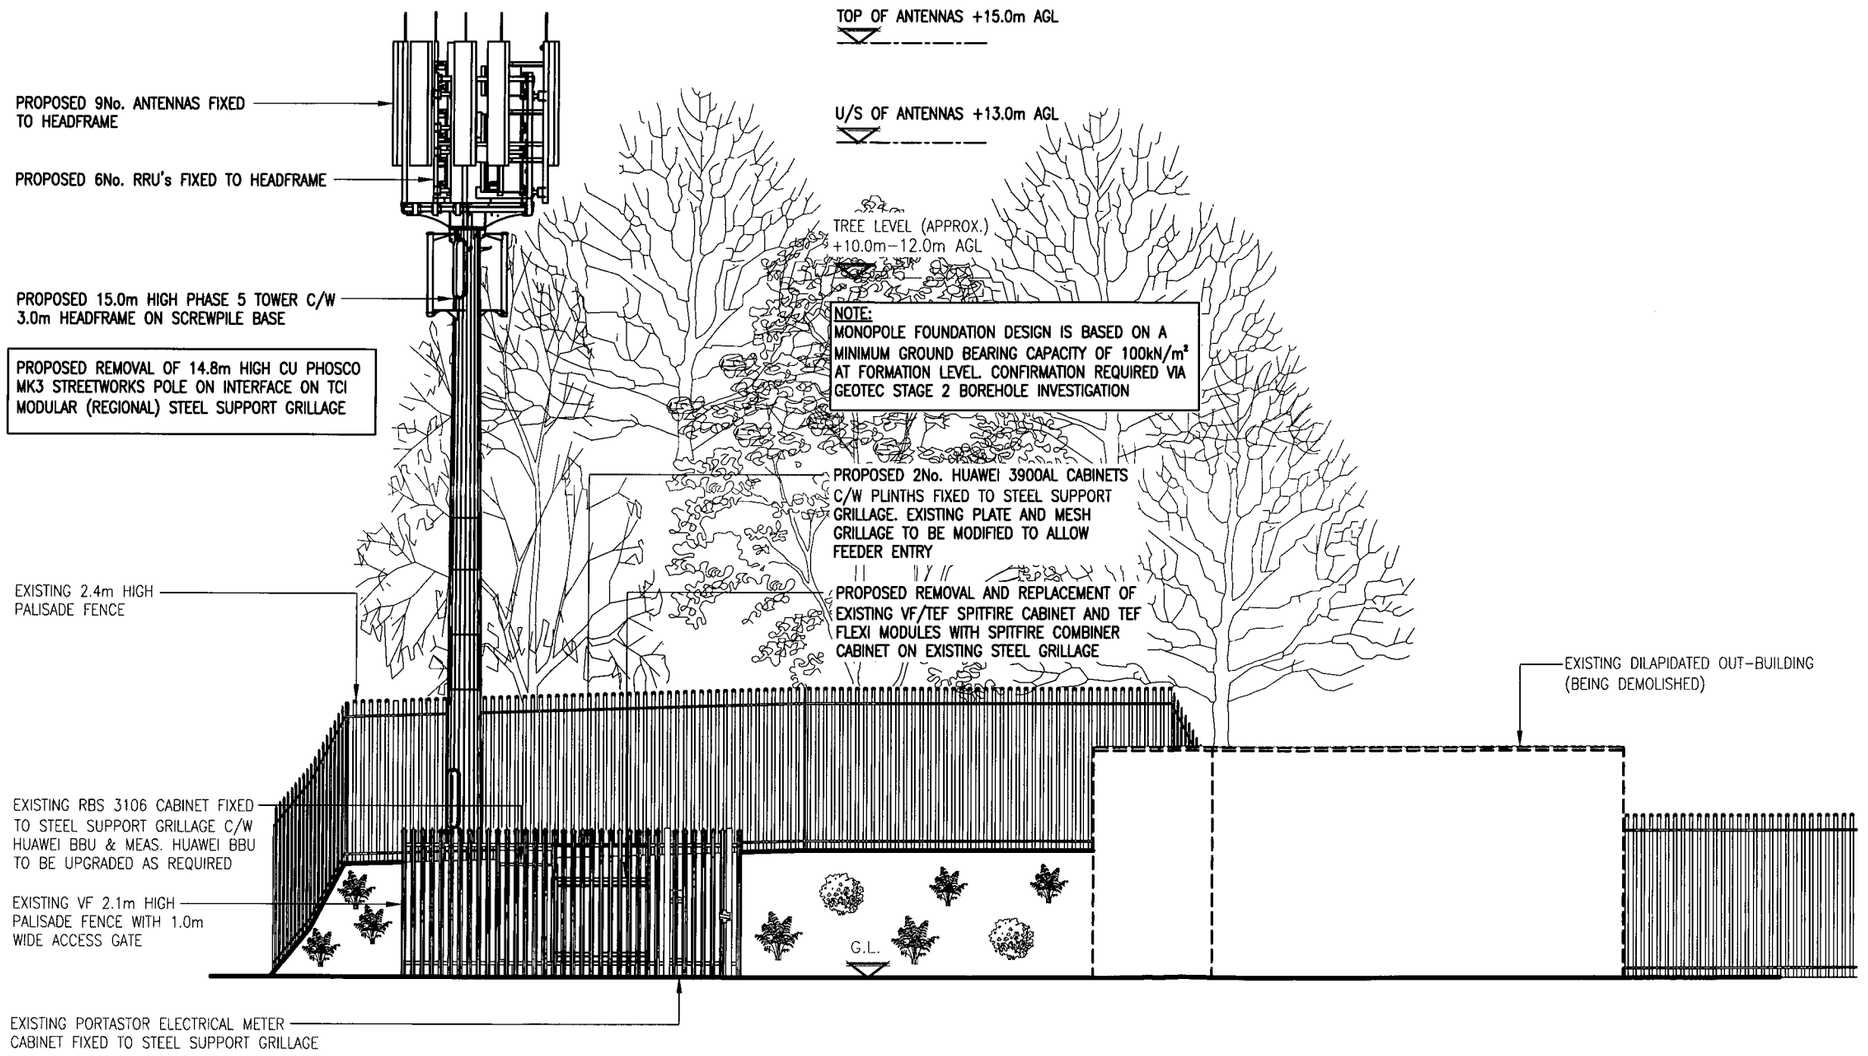

PROPOSED NORTH WEST ELEVATION
(1:100)

Notes:
The proposed column location shown on this drawing is subject to the receipt of Statutory Authority searches, a CAT scan and a trial dig of the proposed column location.
The final column location is to be determined by Mono Consultants based on the above information using the relevant Statutory Authority guidelines

The drawings comply with TEF & Vodafone Standard ICNIRP guidelines.
Designed in accordance with Cornerstone document: CORN/09/006

Notes:
1 ALL DIMENSIONS ARE IN MM UNLESS NOTED OTHERWISE

N.G.R.	E: 385810	N: 402998

PLANNING & BUILDING CONTROL
22 MAR 2013

REV	MODIFICATION	BY	CH	DATE
A	Issued for Approval	SPD	DS	20.02.13

mono
MONO CONSULTANTS LIMITED
No. 58 Cygnet Court
Timothy's Bridge Road
Stratford-upon-Avon
Warwickshire
CV37 9NW
t. 44 (0)1789 206500
f. 44 (0)1789 206529
www.monoconsultants.com

CTIL

Cell Name	Opt
ROCHDALE ROAD	A

Cell ID No

CTIL	Host	Sharer
(CTIL) 129990	(VF) 44516	(TEF) 044528

Site Address / Contact Details
ROCHDALE ROAD
MANCHESTER
M9 7FP

Drawing Title: PROPOSED SITE ELEVATION
Purpose of issue: PLANNING
Drawing Number: 302

Scale:	Drawn:	Date:	Issue:
As Shown	SPD	19.02.13	A
Checked: DS / Date: 19.02.13	Approved: AB	Date: 19.02.13	