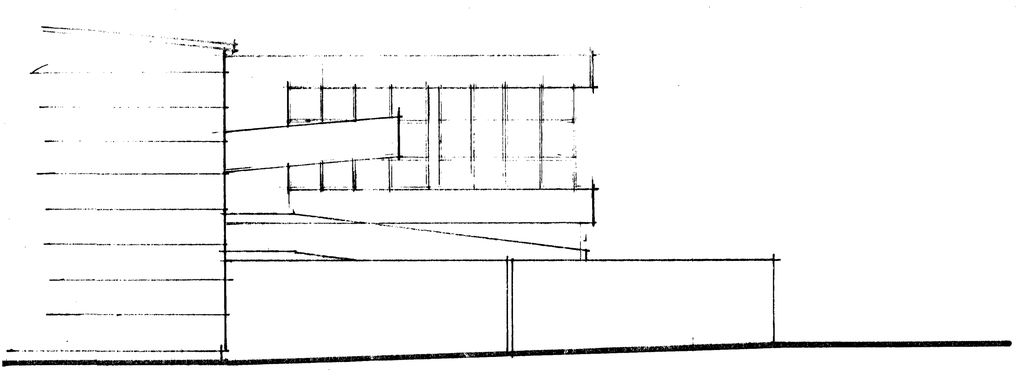

SIDE ELEVATION.

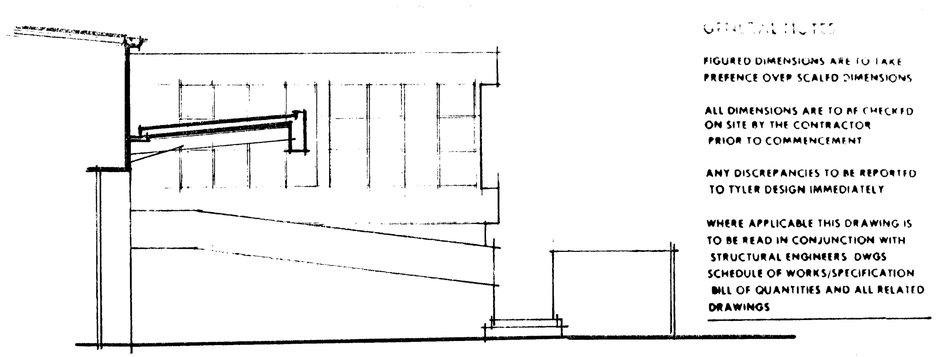

SECTION. AA.

GENERAL NOTES

FIGURED DIMENSIONS ARE TO TAKE PREFENCE OVER SCALED DIMENSIONS

ALL DIMENSIONS ARE TO BE CHECKED ON SITE BY THE CONTRACTOR PRIOR TO COMMENCEMENT

ANY DISCREPANCIES TO BE REPORTED TO TYLER DESIGN IMMEDIATELY

WHERE APPLICABLE THIS DRAWING IS TO BE READ IN CONJUNCTION WITH STRUCTURAL ENGINEERS DWGS SCHEDULE OF WORKS/SPECIFICATION BILL OF QUANTITIES AND ALL RELATED DRAWINGS

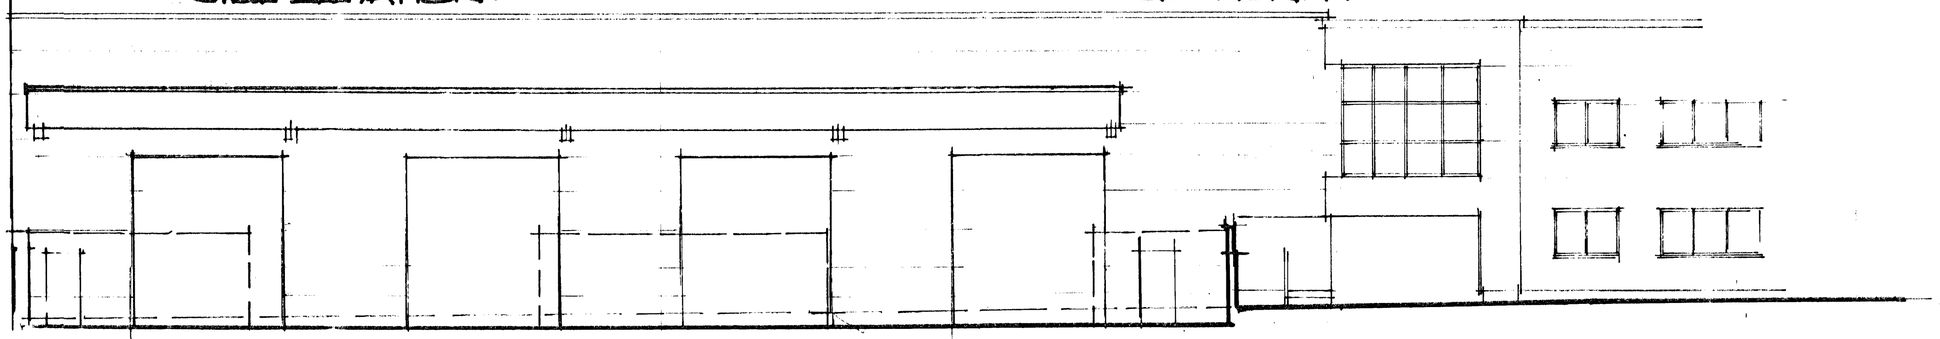

FRONT ELEVATION.

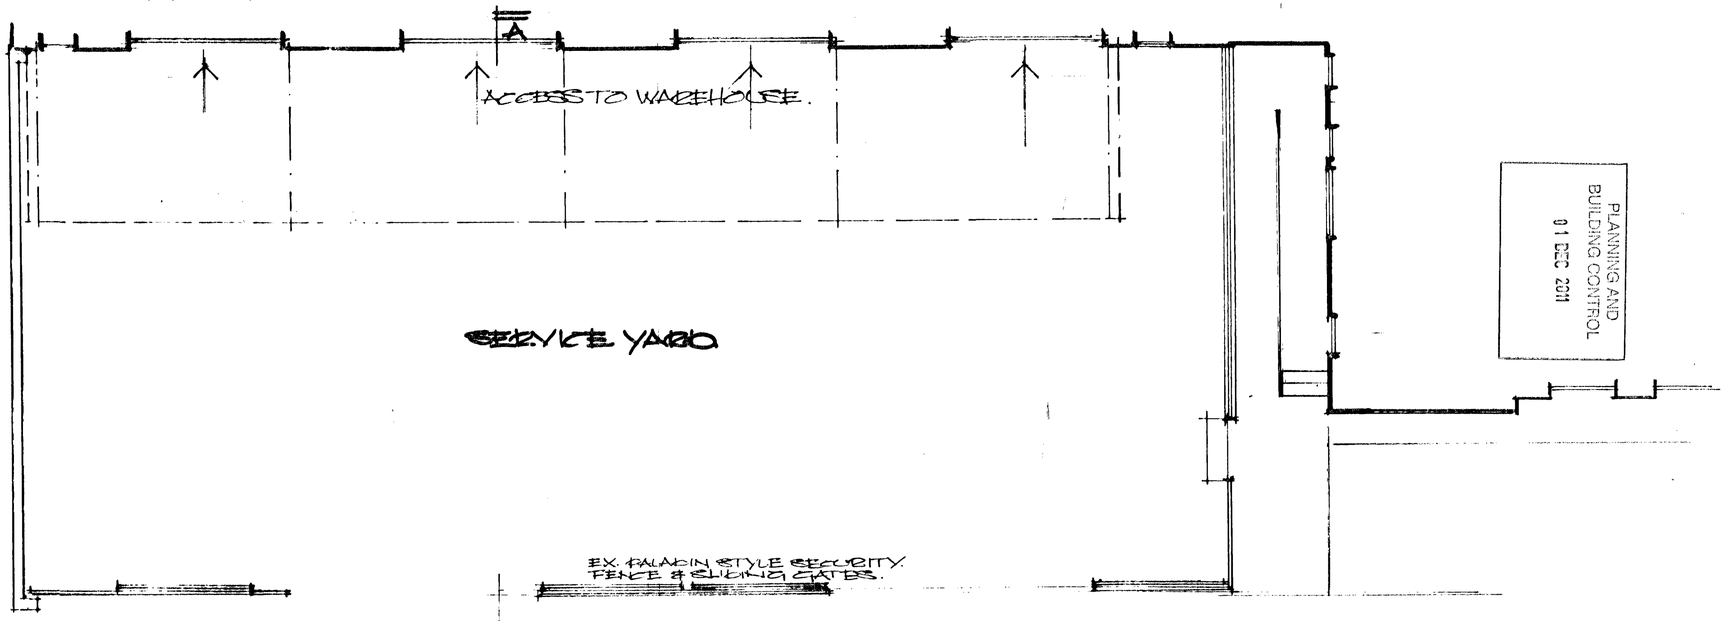

PLAN AT YARD. LEVEL. A.

PLANNING AND BUILDING CONTROL
01 DEC 2011

REV. DATE.

Tyler
DESIGN

No. 3.HILLS COTTAGES, SKIPPOOL RD.
THORNTON CLEVELEYS. FY5 5JZ
Tel.No. 01253 866559 /07834519185
Email; dave@tylerdesign.co.uk

CLIENT
LWC.

CONTRACT
LWC. Manchester.

TITLE
EXISTING PLAN
ELEV & SECTION

DATE
OCT 11.

SCALE
1:100

CONTRACT No.
LWC 24

DWG. No.
01.

097992.