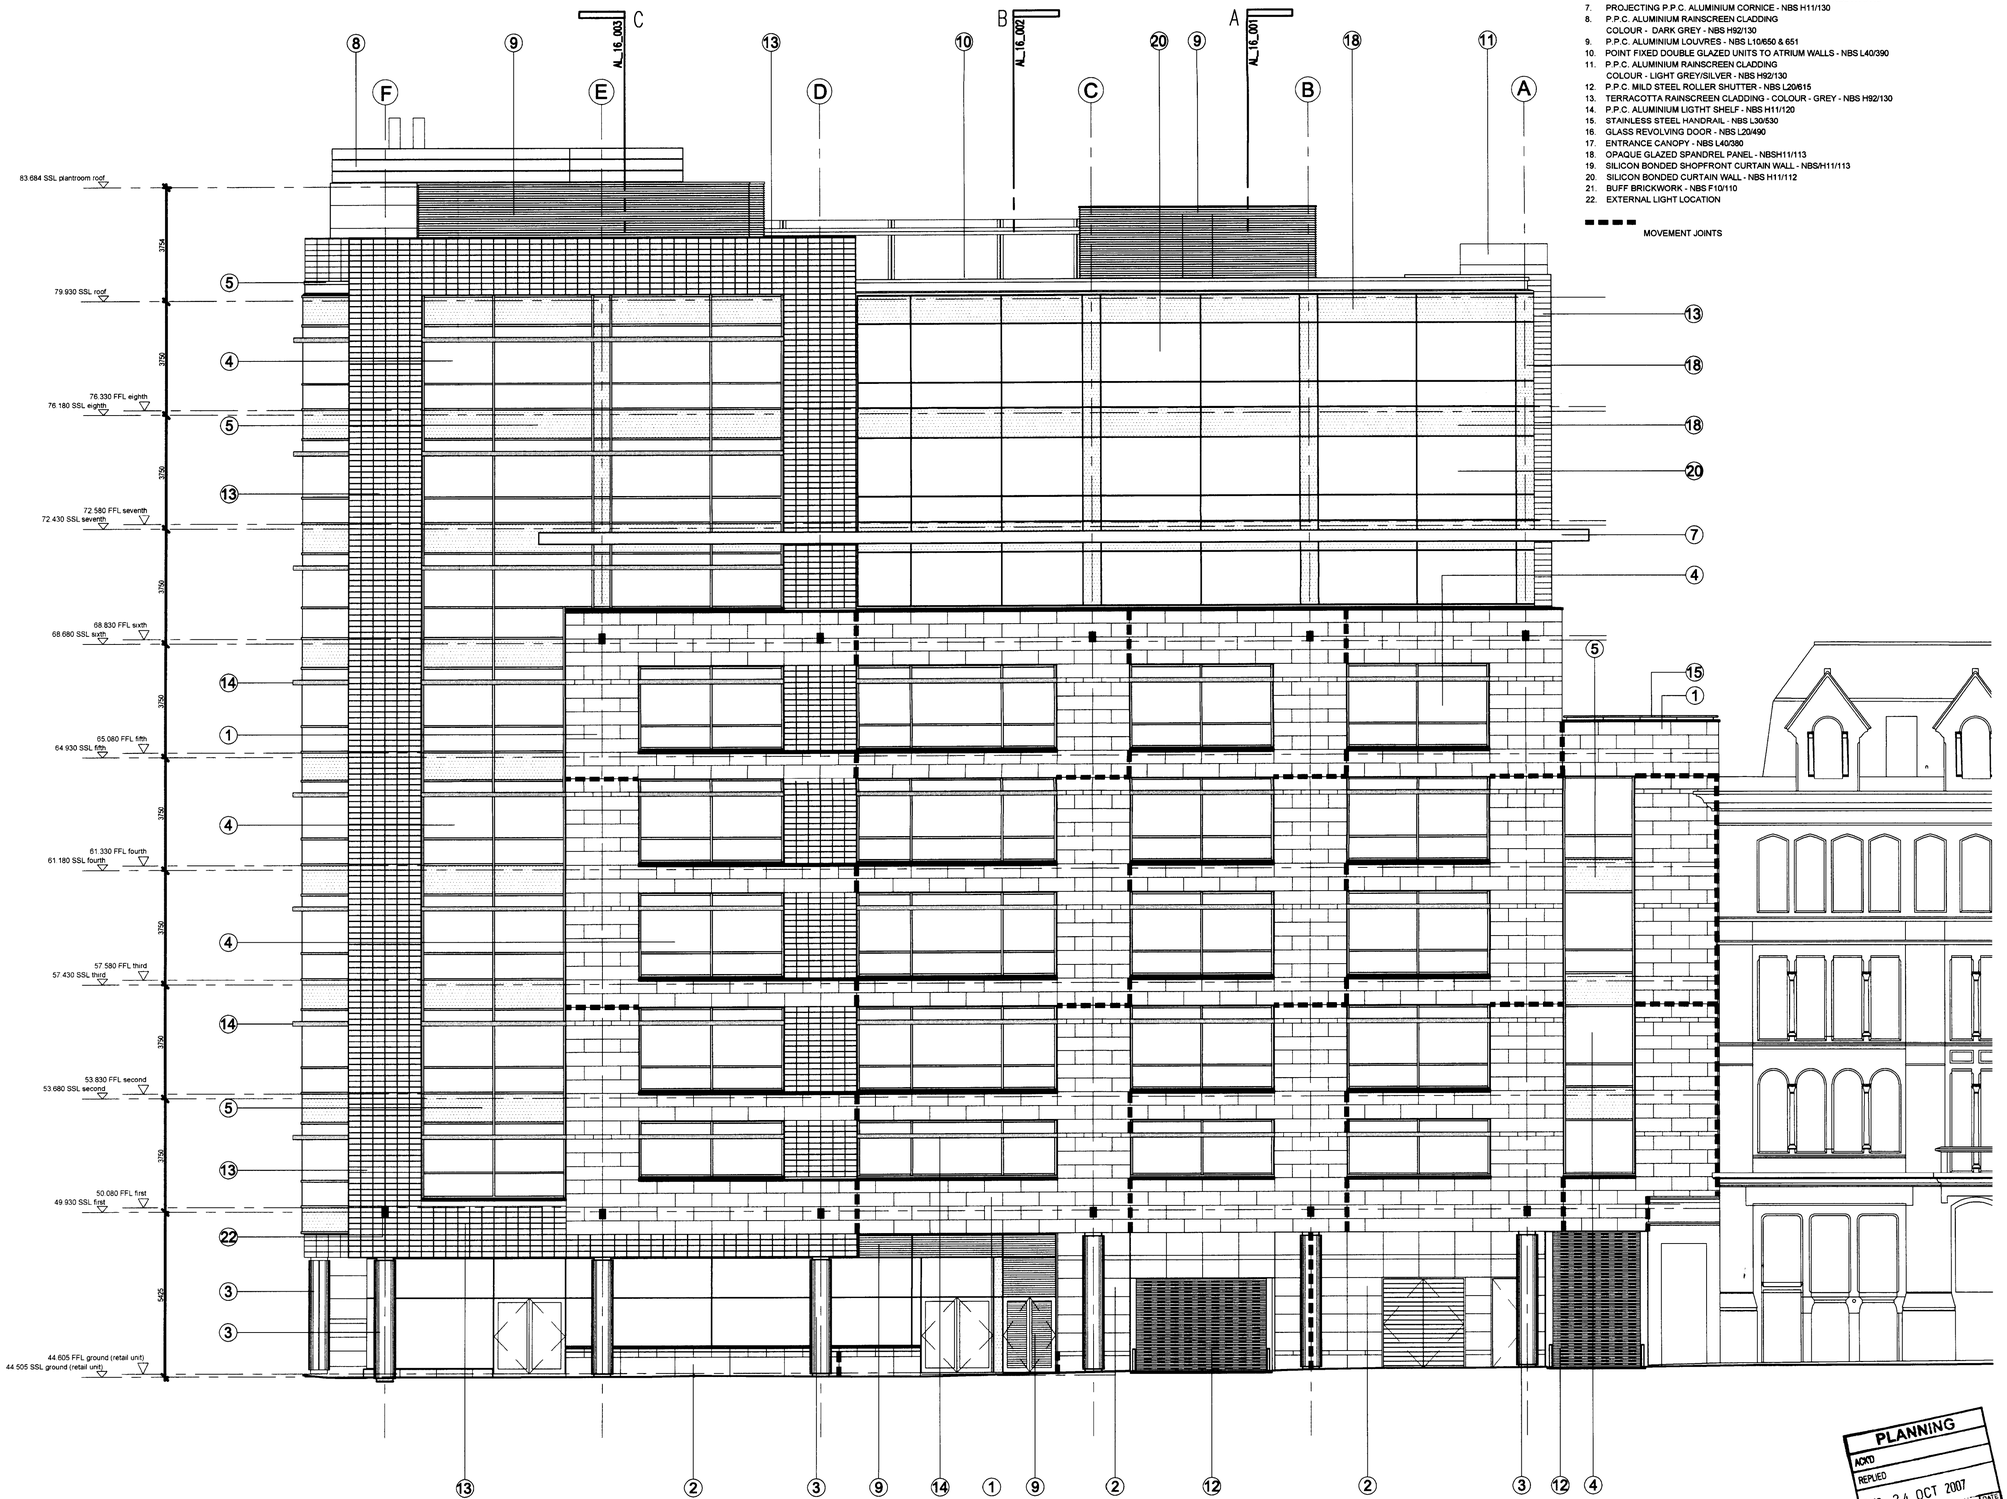

MATERIALS KEY:

1. NATURAL SANDSTONE CLADDING COLOUR - BUFF - NBS H51/110
2. GRANITE PLINTH COLOUR - DARK GREY - NBS H51/112 & 113
3. STAINLESS STEEL COLUMN ENCASEMENT - NBS H31/125
4. P.P.C. ALUMINIUM CURTAIN WALL - NBS H11/110
5. P.P.C. ALUMINIUM SPANDREL PANEL - NBS H11/110
6. SILICON CONDED CURTAIN WALL TO MAIN ENTRANCE - NBS H11/112
7. PROJECTING P.P.C. ALUMINIUM CORNICE - NBS H11/130
8. P.P.C. ALUMINIUM RAINSCREEN CLADDING COLOUR - DARK GREY - NBS H92/130
9. P.P.C. ALUMINIUM LOUVRES - NBS L10/650 & 651
10. POINT FIXED DOUBLE GLAZED UNITS TO ATRIUM WALLS - NBS L40/390
11. P.P.C. ALUMINIUM RAINSCREEN CLADDING COLOUR - LIGHT GREY/SILVER - NBS H92/130
12. P.P.C. MILD STEEL ROLLER SHUTTER - NBS L20/615
13. TERRACOTTA RAINSCREEN CLADDING - COLOUR - GREY - NBS H92/130
14. P.P.C. ALUMINIUM LIGTHT SHELF - NBS H11/120
15. STAINLESS STEEL HANDRAIL - NBS L30/530
16. GLASS REVOLVING DOOR - NBS L20/490
17. ENTRANCE CANOPY - NBS L40/380
18. OPAQUE GLAZED SPANDREL PANEL - NBSH11/113
19. SILICON BONDED SHOPFRONT CURTAIN WALL - NBS/H11/113
20. SILICON BONDED CURTAIN WALL - NBS H11/112
21. BUFF BRICKWORK - NBS F10/110
22. EXTERNAL LIGHT LOCATION

MOVEMENT JOINTS

rev	description	date	dr by	ap by
J	Roof level louvres to plant enclosures indicated. Ground level and low level cills adjusted to suit external levels. Generally brought all cladding and windows into line with M.Price details. Flues added at roof level. External lights added.	11.10.05	AB	GG
H	HIGH LEVEL TERRACOTTA CLADDING LINE DROPPED BY ONE COURSE TO MATCH MARRIOTTS COURT, LOW LEVEL TERRACOTTA CLADDING AND COLUMN ARRANGEMINT CORRECTLY SHOWN	30.08.05	SAB	GG
G	Correct window configuration shown	29.07.05	AB	GG
F	Issued for construction	09.05.05	GG	GG
E	Louvred doors added and glazed doors to ground floor retail unit moved.	17.11.04	MR	DM
D	Louvred enclosure added and louvres changed to aluminium rainscreen cladding.	23.09.04	MR	DM
C	ISSUED FOR TENDER	18.06.04	ME	DM
B	Drawing updated generally.	11.06.04	TTE	DM
A	Drawing updated generally.	28.04.04	TTE	DM
original by				
TTE		08/03/04		DM

Aedas

Aedas Architects Ltd Parsonage Chambers 3 The Parsonage Manchester M3 2HW UK
T +44 (0)161 828 7900 F +44 (0)161 828 7930 E manchester@aedas.com

client
LANGTREE GROUP PLC.

project
AMETHYST HOUSE,
SPRING GARDENS, MANCHESTER.

drawing
BROWN STREET ELEVATION,
GENERAL ARRANGEMENT ELEVATION.

computer file	plot date
AL_13_003	30.08.05
project number	scale
AR.MAN.2003.0340	1/100
drawing number	rev / issue status
AL_13_003	J / CONSTRUCTION

This drawing is to be read in conjunction with all related drawings. Do not scale from this drawing. All dimensions must be checked and verified on site before commencing any work or producing shop drawings. The originator should be notified immediately of any discrepancy.
This drawing is copyright and remains the property of Aedas.

PLANNING
ACK'D
REPLIED
RECD 24 OCT 2007
ACK REC'T DATE
M
M
M
EDMS