NB | Responsibility is not accepted for errors made by others scaling from this drawing. All construction information should be taken from figured dimensions only

A4

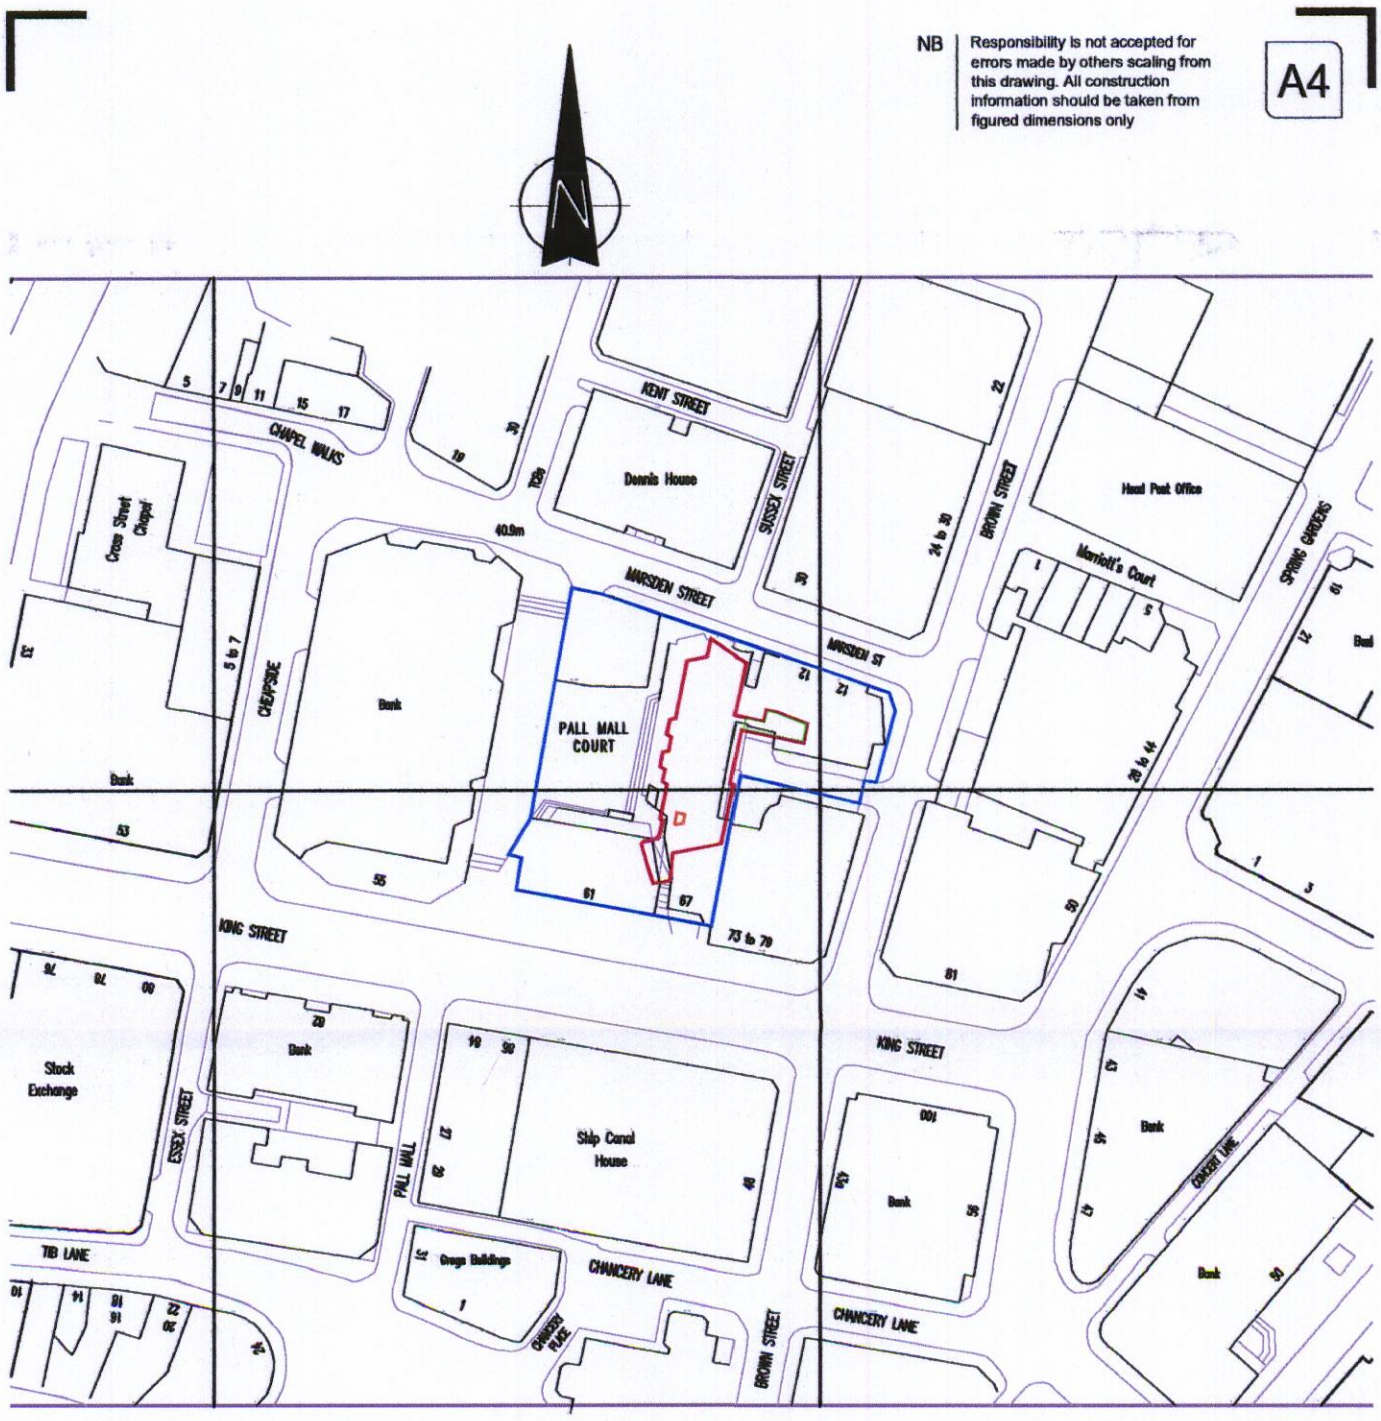

LOCATION PLAN 1:1250

LEGEND

= LANDLORDS AREA

= AREA OF WORKS

= BOILER ROOM LOCATION

= RISER LOCATION

Rev	Description	By	Date

Project	Drawn by	Surveyor	Date
PALL MALL COURT MANCHESTER	GJS	KQ	12-09
Client IGNIS	**Scale** 1:1250@A4		
Title SITE - LOCATION PLAN	**Drawing Number** 081763-105		**Revision**

workman
building consultancy

PLANNING
ACK'D
PLIED
CD 15 DEC 2009
INIT. RECD DATE
1
2
3
COMMENTS