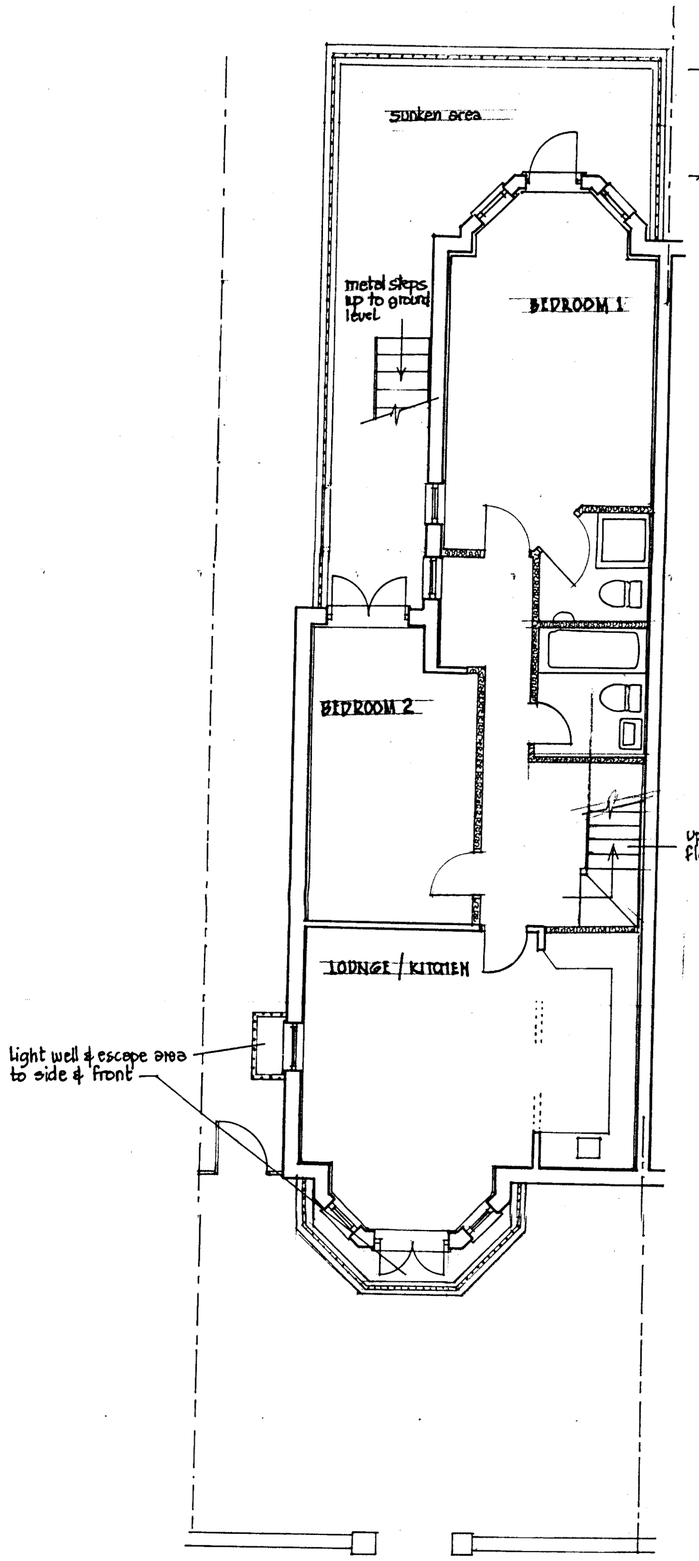

BASEMENT FLAT

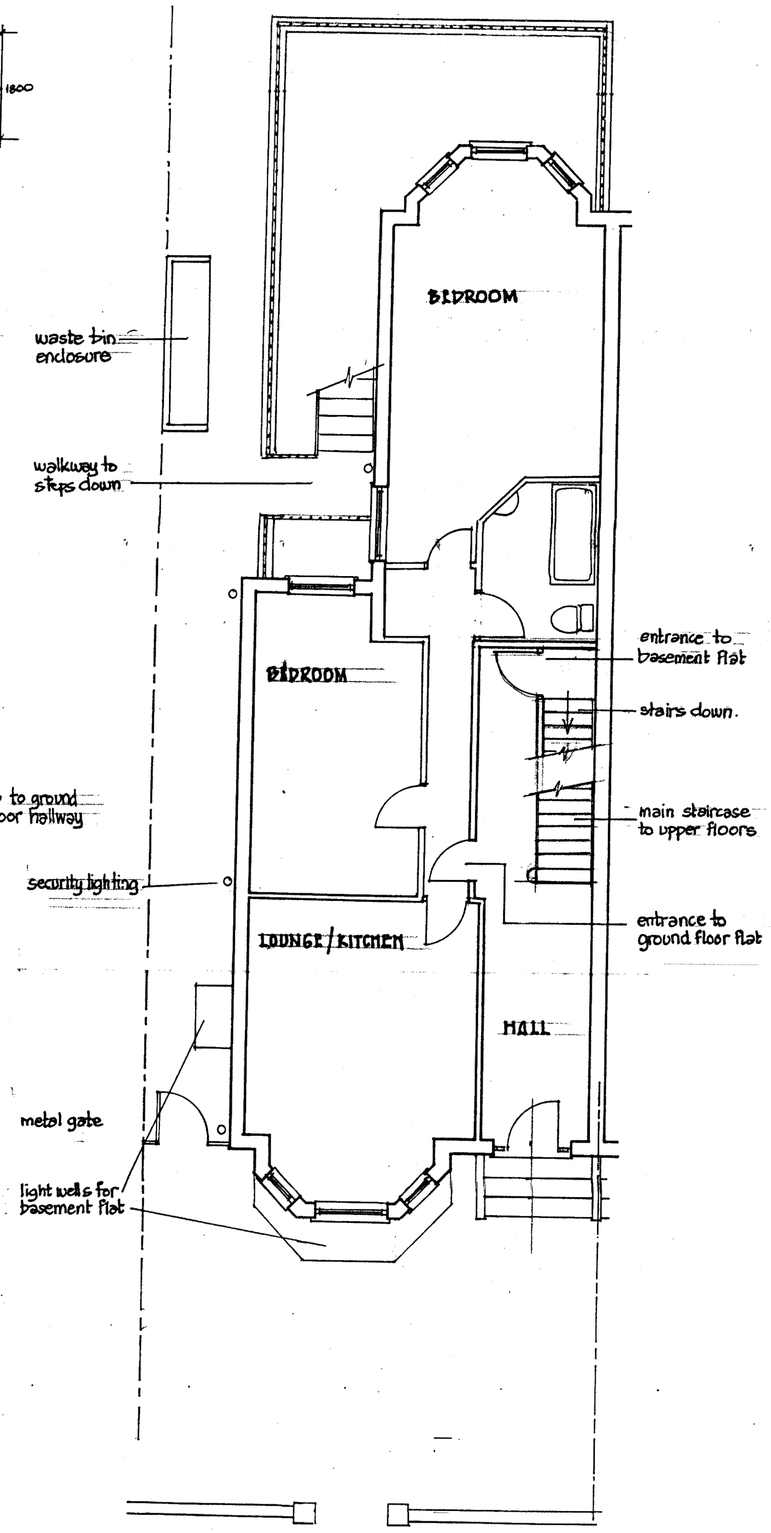

GROUND FLOOR PLAN



FRONT ELEVATION

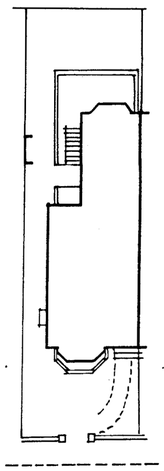

SITE PLAN 1:200

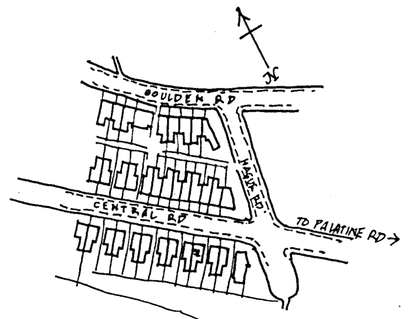

BLOCK PLAN 1:1250

PLANNING AND BUILDING CONTROL
07 MAR 2013

PROPOSED CONVERSION OF BASEMENT TO 2-BED. FLAT
52, CENTRAL ROAD WEST DIDSBURY 2
SCALE 1:50