

PURPOSE OF ISSUE
SP - space plans L - lease plans A - working drawing T - tender drawing

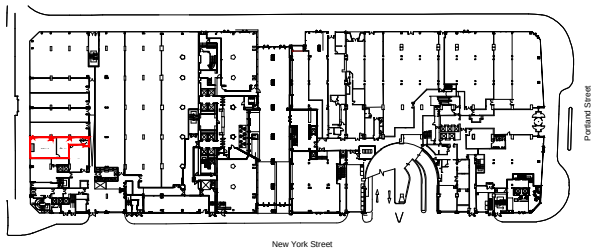

LOCATION PLAN (SCALE 1:2500)

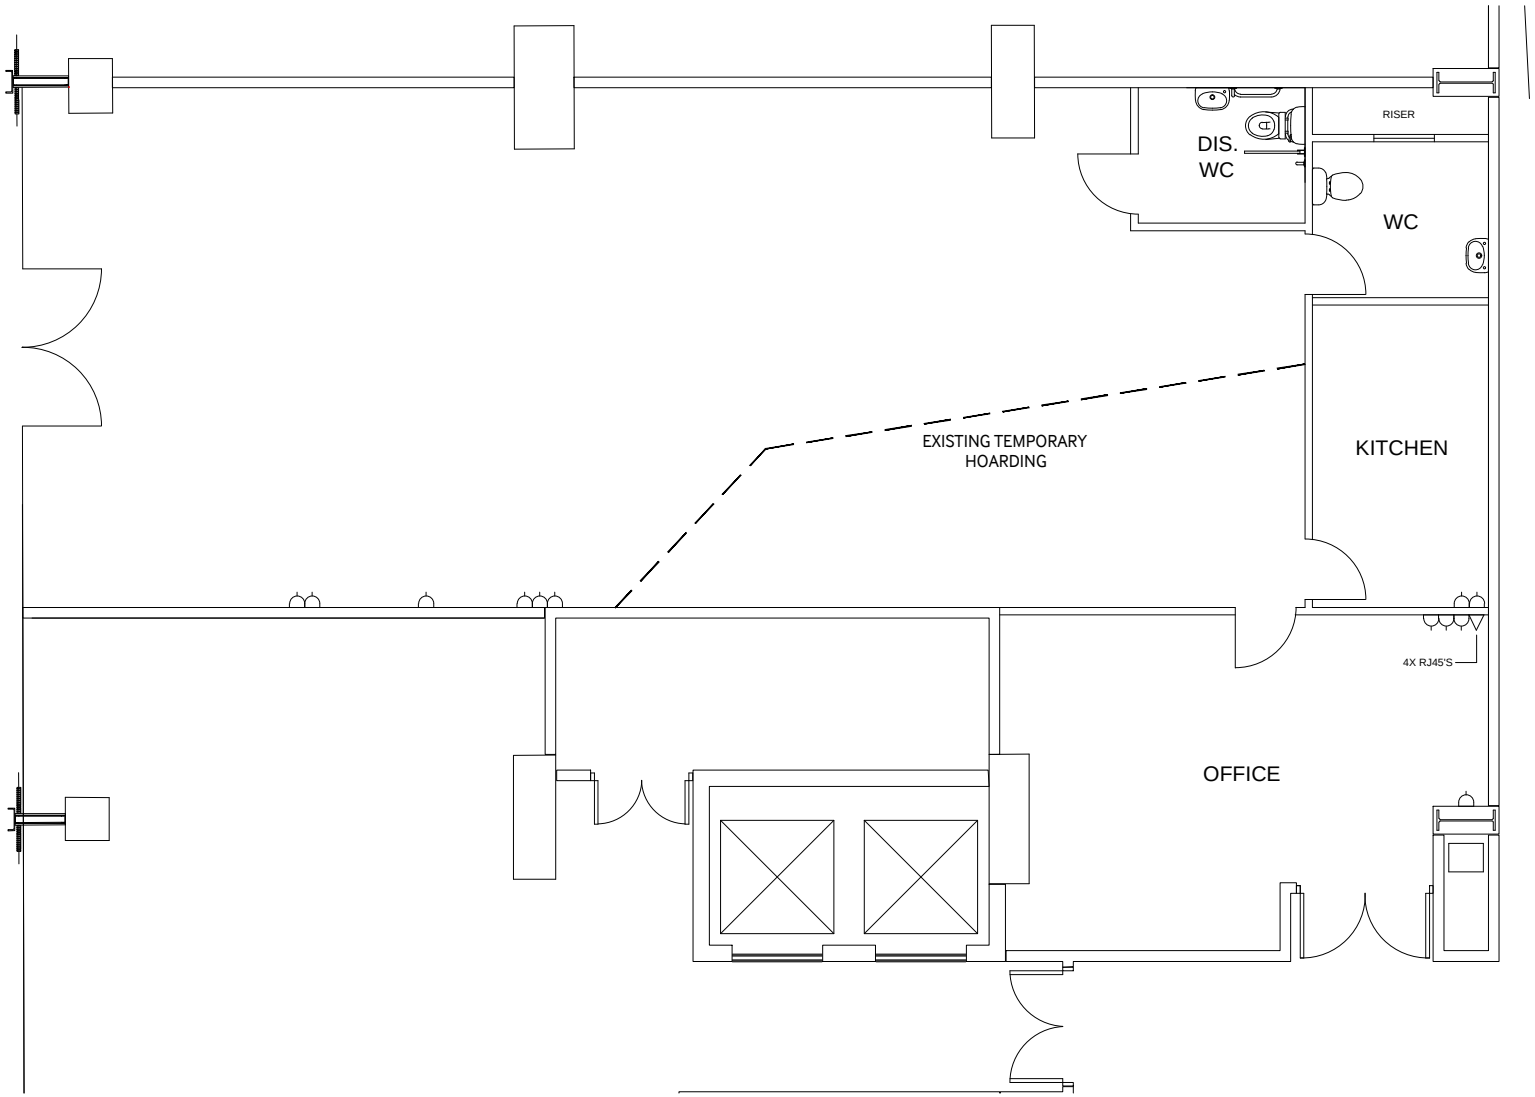

CITY TOWER
GROUND FLOOR - PHILLIPOTS

bruntwood

EXISTING PLAN

15.03.12		1:100@A4
SP	1881-GR-02	/

Bruntwood Limited, City Tower
Piccadilly Plaza, Manchester
M1 4BT
Tel: 0161 237 3883
Fax: 0161 237 1779

The contractor is to check all dimensions and conditions on site before commencing.
DO NOT SCALE - USE FIGURED DIMENSIONS ONLY.
This drawing is confidential & is the property of Bruntwood Limited. It must not be disclosed to any third party, copied or lent without prior written consent.