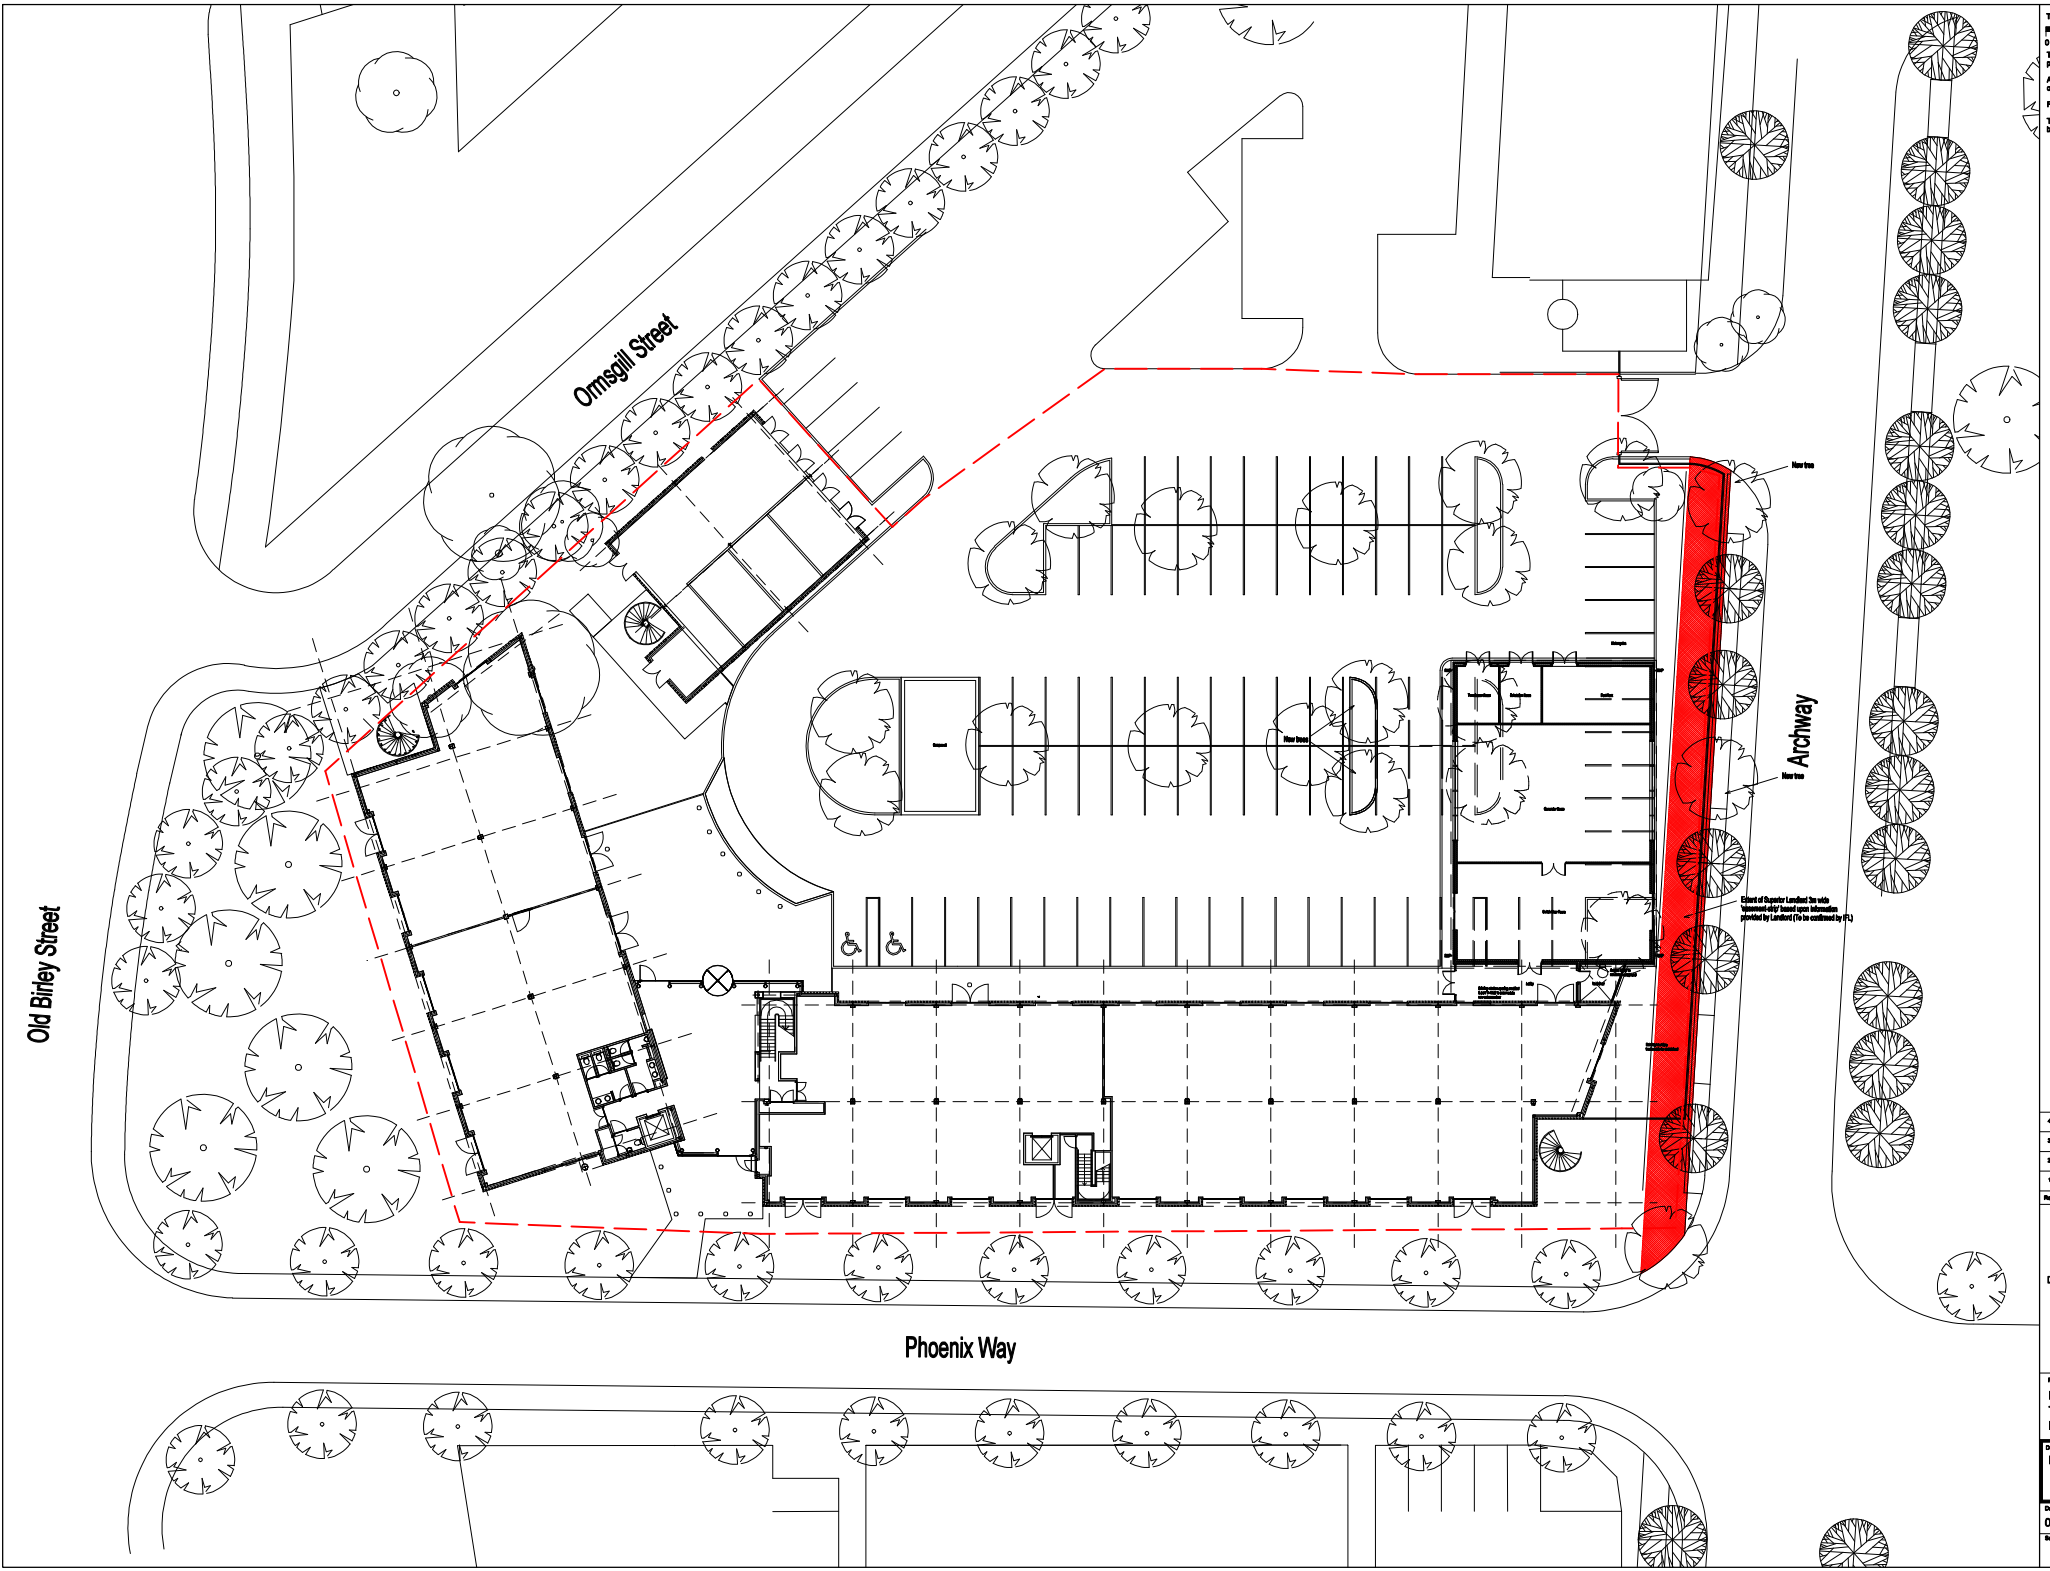

This scale bar is for microfilming purposes only.

0 10 20 30 40 50 60 70

The design information contained within this drawing is protected by Copyright.

All dimensions to be checked on site prior to commencement of work.

Figured dimensions to be used in preference to scale.

The survey information has been supplied by IFL & Interpolated by PFP

N

Rev.	Date		Rev. by	Chkd. by
4	19/04/08	Submitted for Planning approval	SJB	MW
3	13/03/08	Building footprint amended to suit client comments & implications of easement	SJB	MW
2	03/03/08	Extent of Superior Landlord 3m wide easement to be confirmed by IFL added	SJB	MW
1	22/01/08	Design updated following client comments	SJB	MW

PICKARD FINLASON partnership
Design, Construction & Management Consultants
Beech House,
1 Cambridge Road,
Hale, Cheshire
WA15 9SY
Tel: 0161 929 4422 Fax: 0161 929 4433

Project Title :
Bowfell Energy Centre,
Techno Park, Manchester,
IFL Limited.

Dwg Title :
Proposed Site Plan

Dwg No. :	Revision :
07/087/(2-)AP001	4
Scale : 1:200 @ A1	Drawn By / Date : SJB Nov 07