

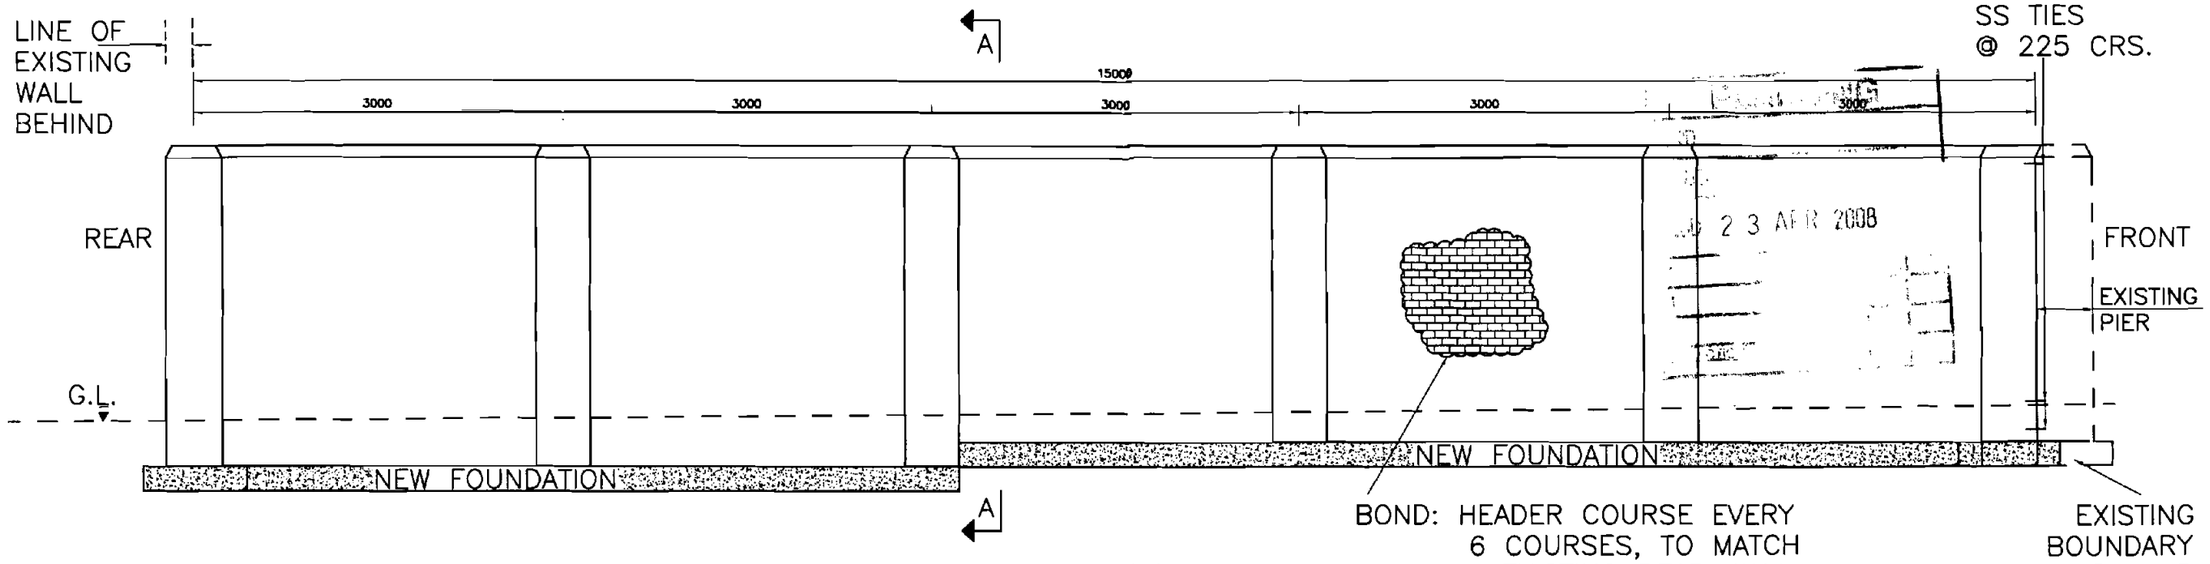


ELEVATION 1–1

NOTE: ALL DIMENSIONS ARE APPROX. – CONTRACTOR TO CHECK ON SITE

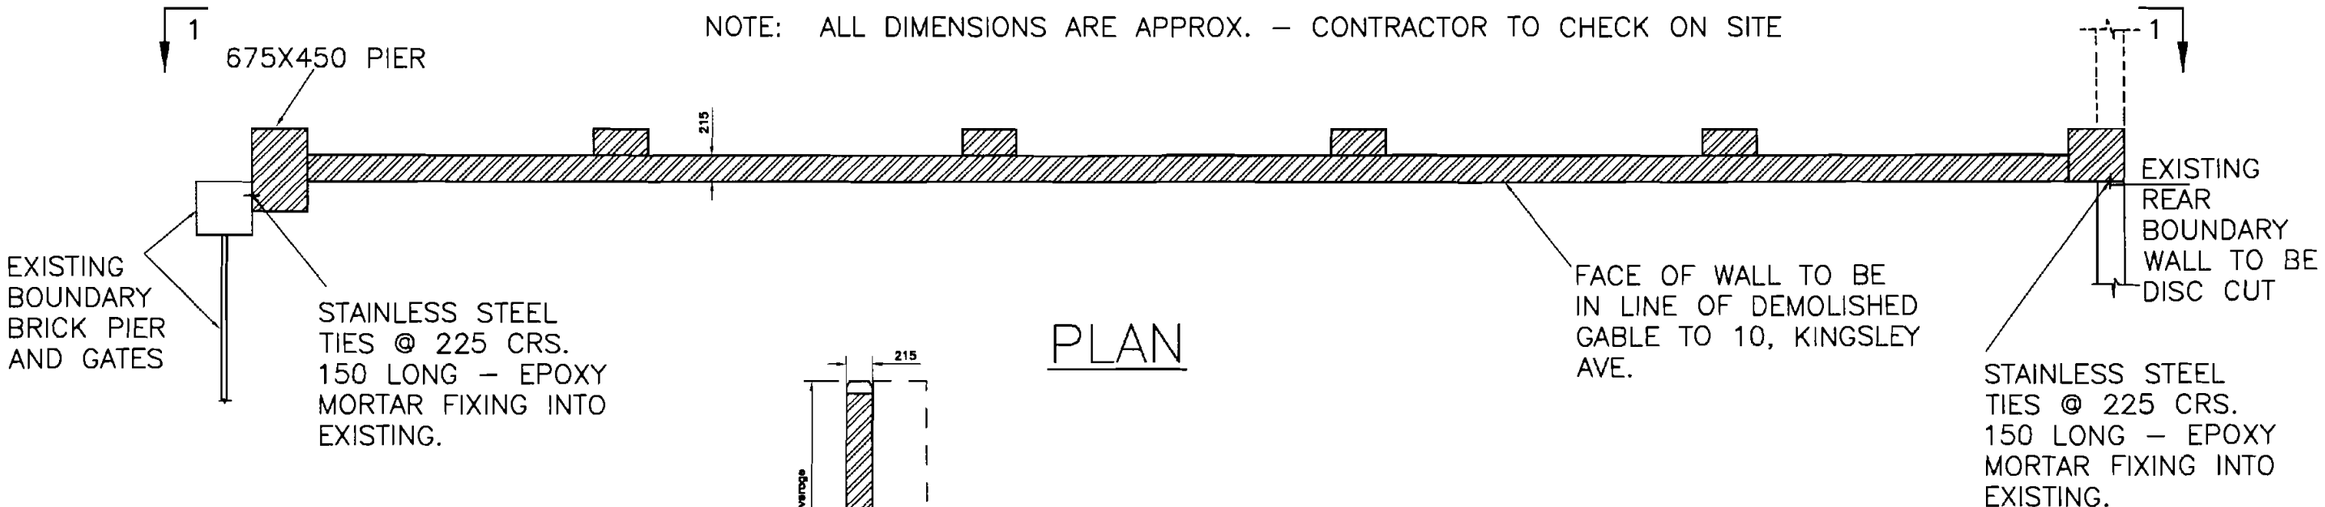

PLAN

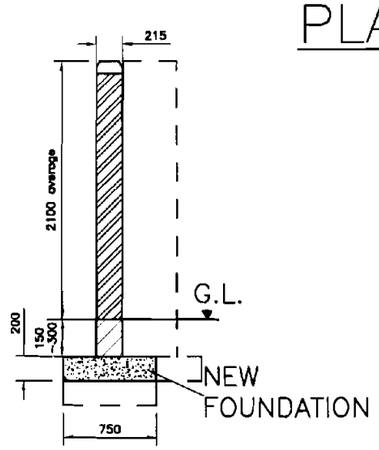

SECTION A–A

NOTES
New Brickwork class F2 and S2 to BS EN 771–1, colour to match existing rear garden wall.
Concrete to foundation GEN3.
Brickwork mortar below ground class (i) above ground, class (iii).

MANCHESTER CITY COUNCIL

JOB TITLE	Demolition of Kingsley Ave. CPO – Phase 1		
DRAWING TITLE	8, Kingsley Ave. – New Garden Wall Details		
DATE: April 08	SCALE: As shown	DRAWN: MM	CHECKED:
JOB NO.: HP34617	DRAWING NO.: 99/04	COMPUTER FILE:	REVISION:

I:\Structural Engineers\Data\DWGS\34617 - Kingsley Ave CPO\ 99_04.dwg 22/04/2008 14:22:12 maddenmi