Old House at Home, 52 Bottomley Side, Blackley, M9 3EP.


Proposed change of use from Public House with 1st floor living accommodation to domestic dwelling

Drawing Ref: GB/OHAH/104


1:50 Scale



Proposed North West Facing Gable Elevation

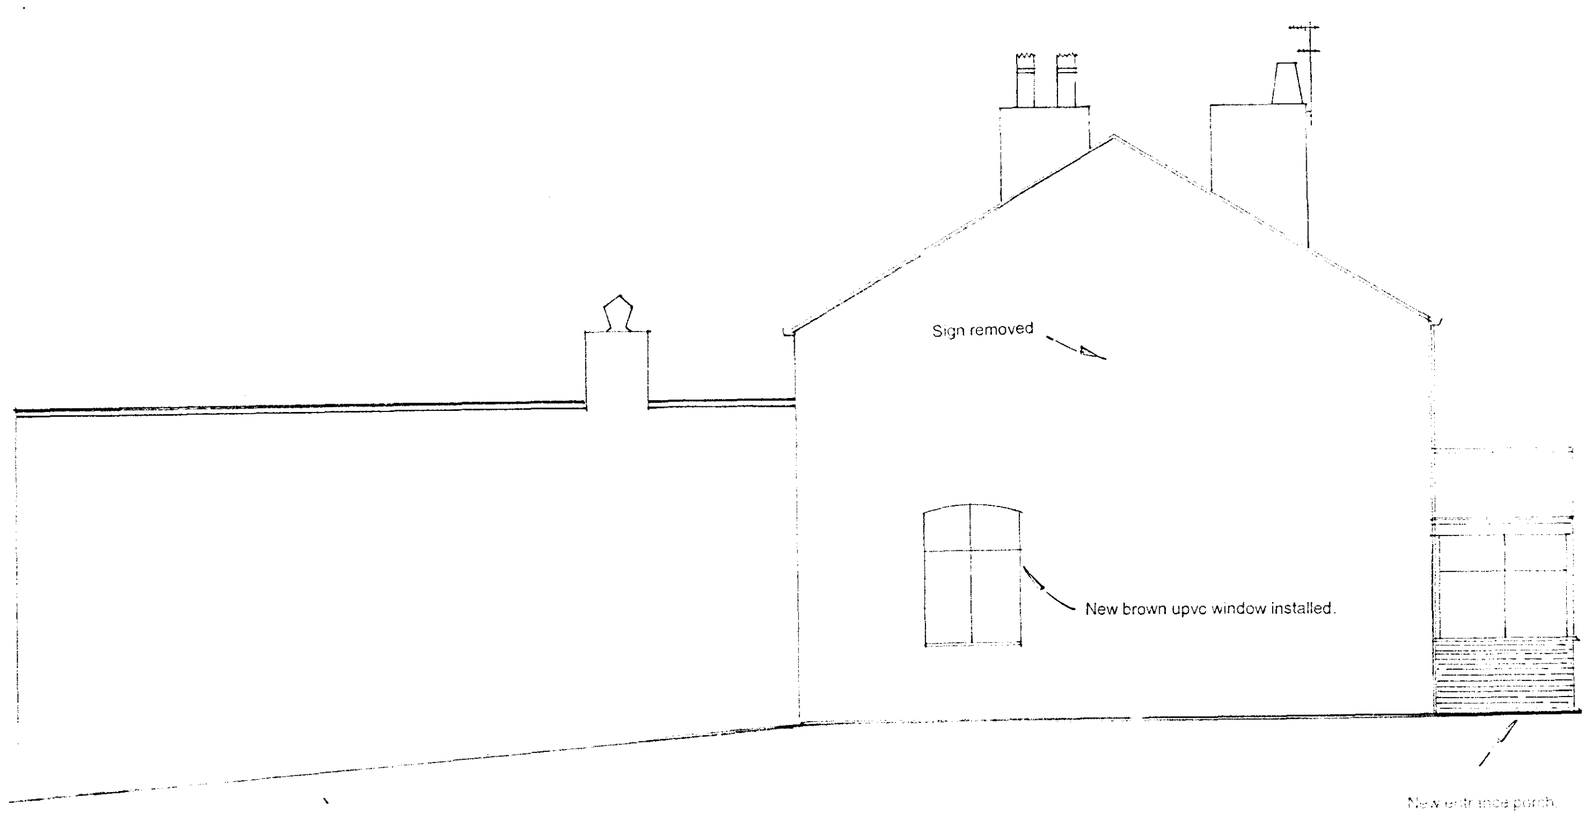

Proposed South East Facing Gable Elevation

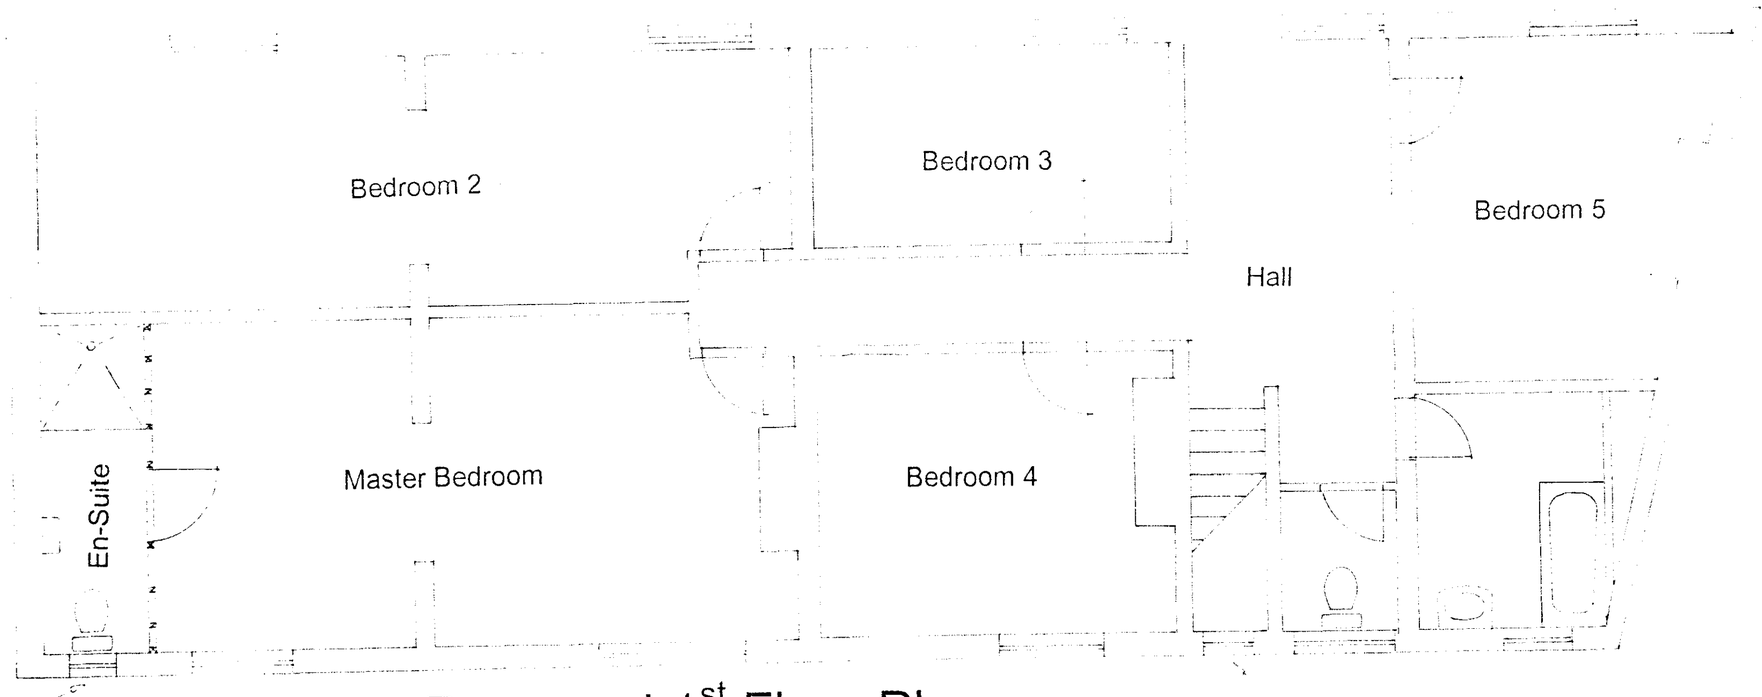

Proposed 1st Floor Plan

NOTES:
All dimensions must be checked on site and not scaled from this drawing.

Revisions: A

Date

Copyright ©

Client

Job Title

Drawing Title

Scale

Dwg No.

Rev.

A1