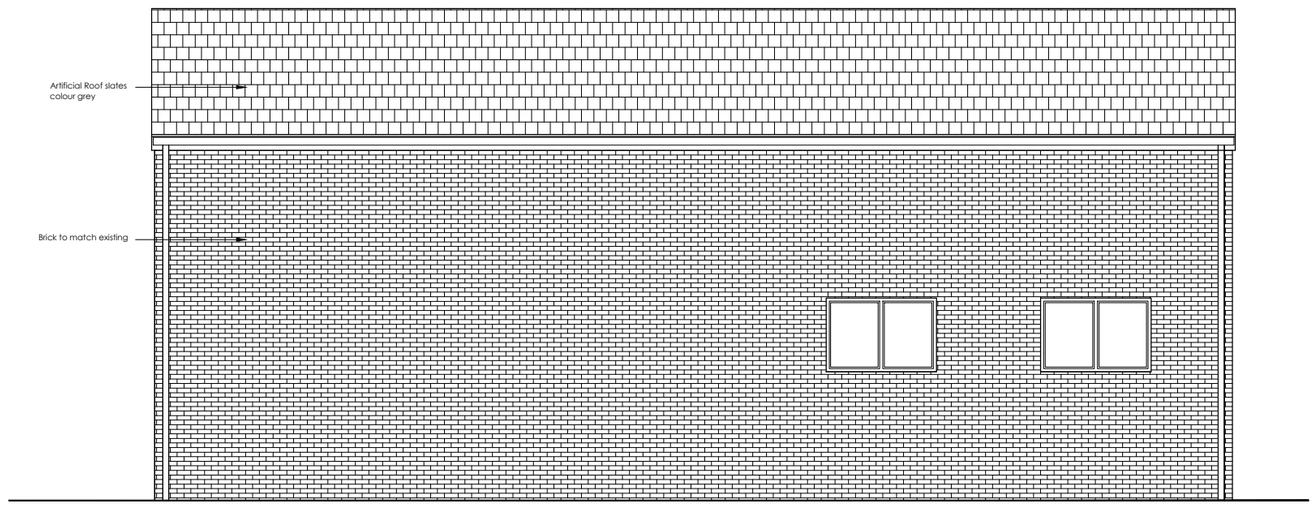

Rear Elevation

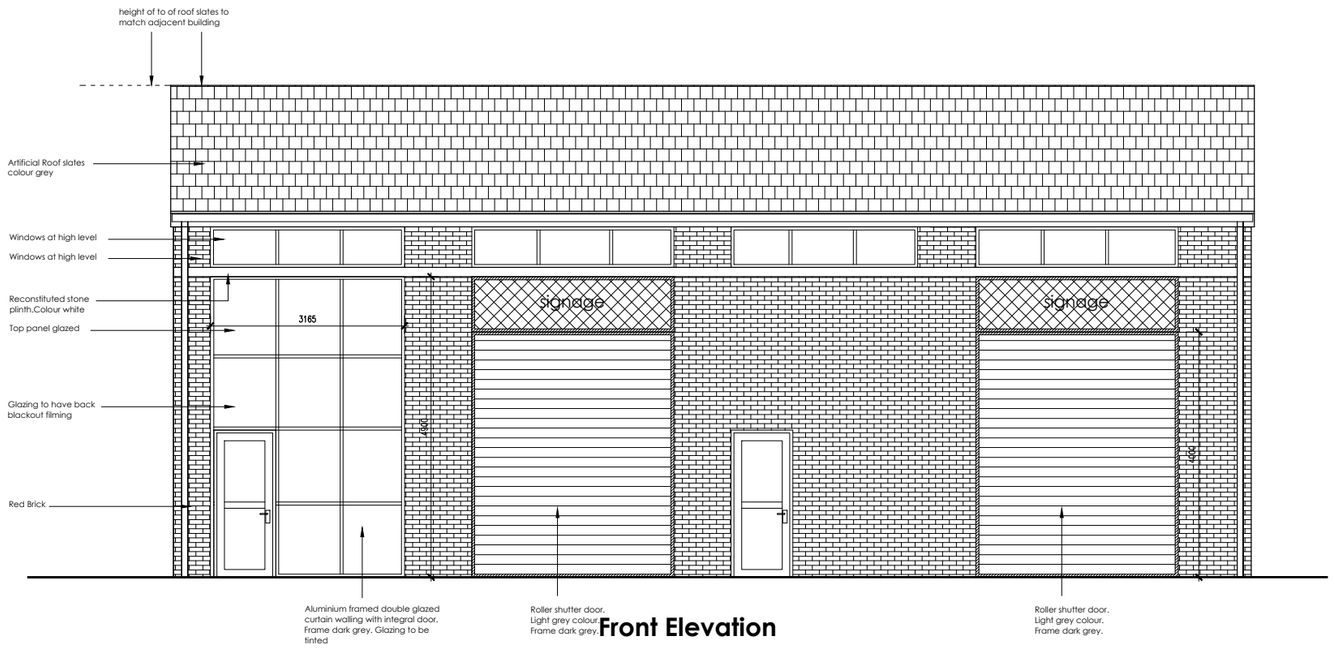

Front Elevation

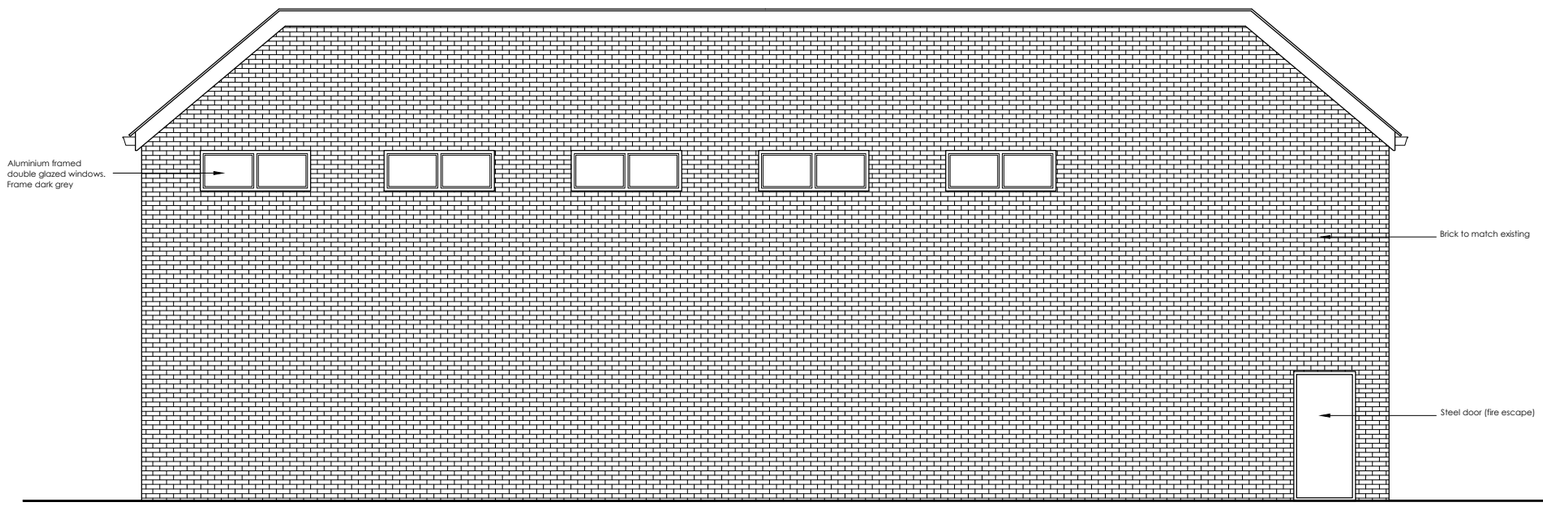

Side Elevation



Side Elevation (party wall)

Proposed Elevations

Drawing 005 A
SCALE 1:100 @ A2

No.5 & 7 Walmer Street East

Rusholme
Manchester,
M14 5SS