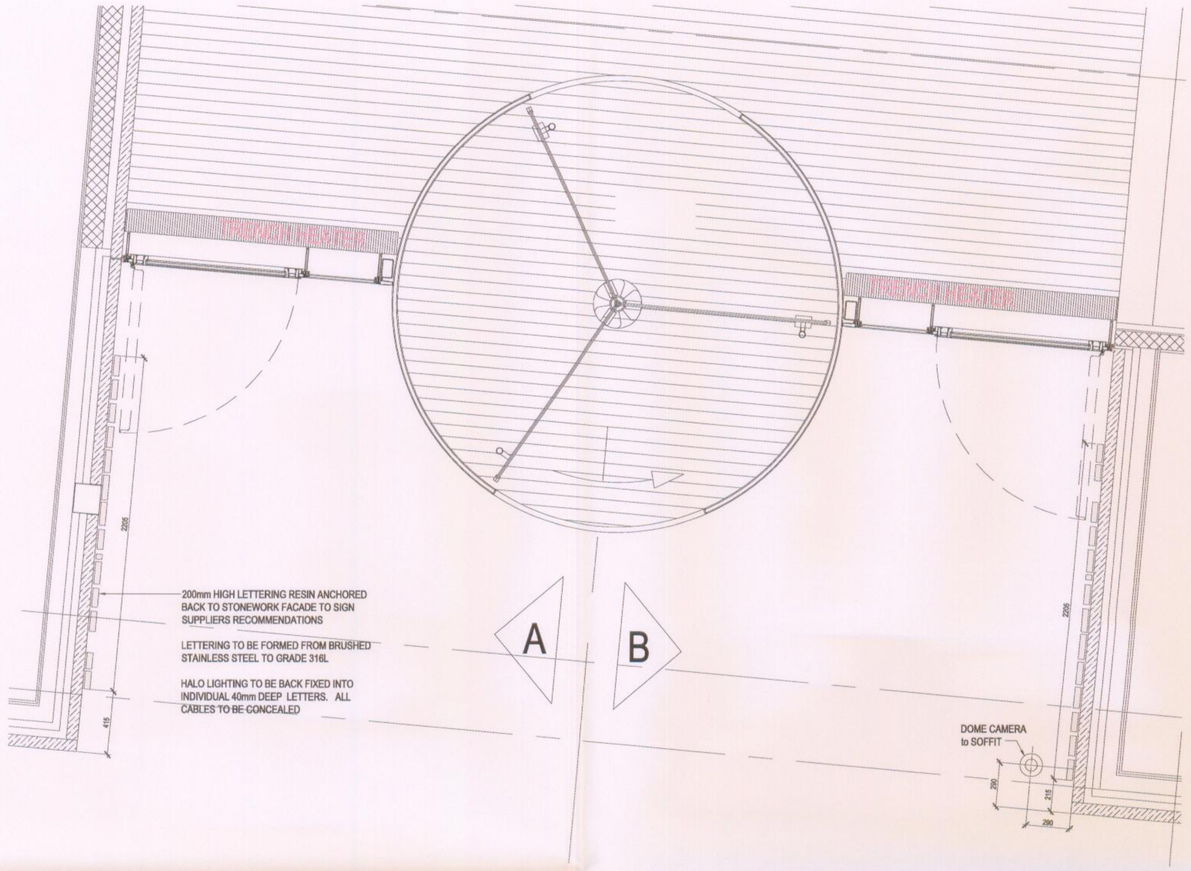

MAIN ENTRANCE PLAN ON SPRING GARDENS 1:20

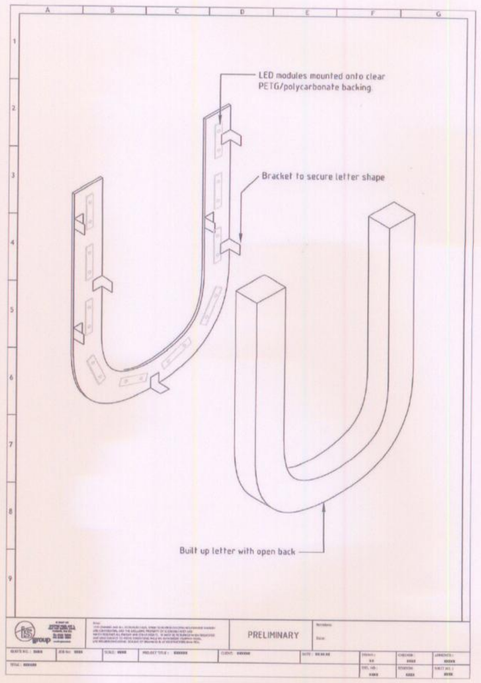

MANUFACTURERS DETAIL DRAWING OF INDIVIDUAL LETTERS 1:2

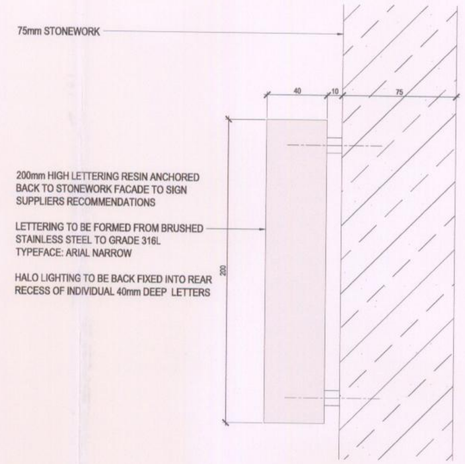

TYPICAL SECTION THROUGH INDIVIDUAL LETTERS 1:2

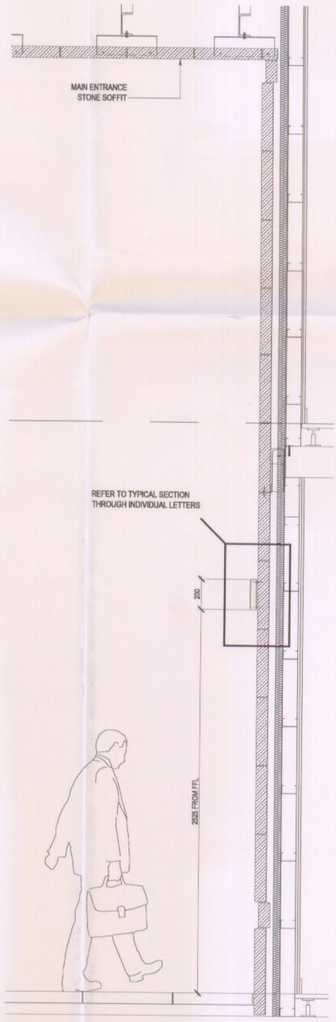

TYPICAL SECTION THROUGH MAIN ENTRANCE 1:20

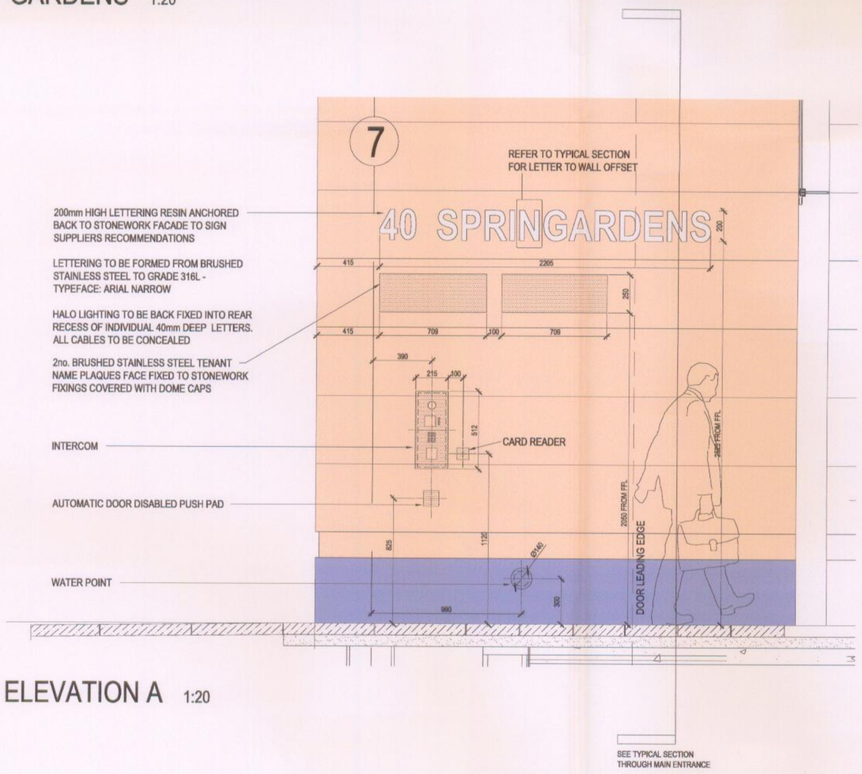

ELEVATION A 1:20

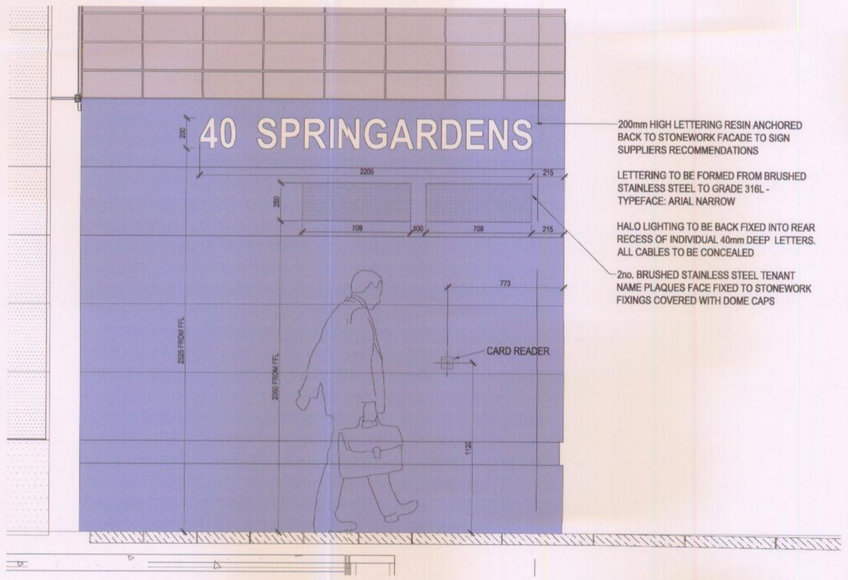

ELEVATION B 1:20

PLANNING
ACK'D
REPLIED
RECD 24 OCT 2007
M
M
M
FOR ACTION

rev	description	date	dr by	ap by
original by GG		26.09.07		GG

Aedas

Aedas Architects

Aedas Architects Ltd
Parsonage Chambers
3 The Parsonage
Manchester M3 2HW
United Kingdom

T +44(0)161 8287900
F +44(0)161 8287930
E manchester@aedas.com
aedas.com

client
LANGTREE GROUP Plc

project
FORTY SPRINGARDENS
MANCHESTER

drawing
PROPOSED LANDLORD SIGNAGE
ENTRANCE PLAN, FLANK WALL ELEVS & SECTIONS

	plot date	
project number 2003.0340 .	scale 1:20 and 1:2	
drawing number PL(01)202	rev	issue status APPROVAL

This drawing is to be read in conjunction with all related drawings. Do not scale from this drawing. All dimensions must be checked and verified on site before commencing any work or producing shop drawings. The originator should be notified immediately of any discrepancy.
This drawing is copyright and remains the property of Aedas.