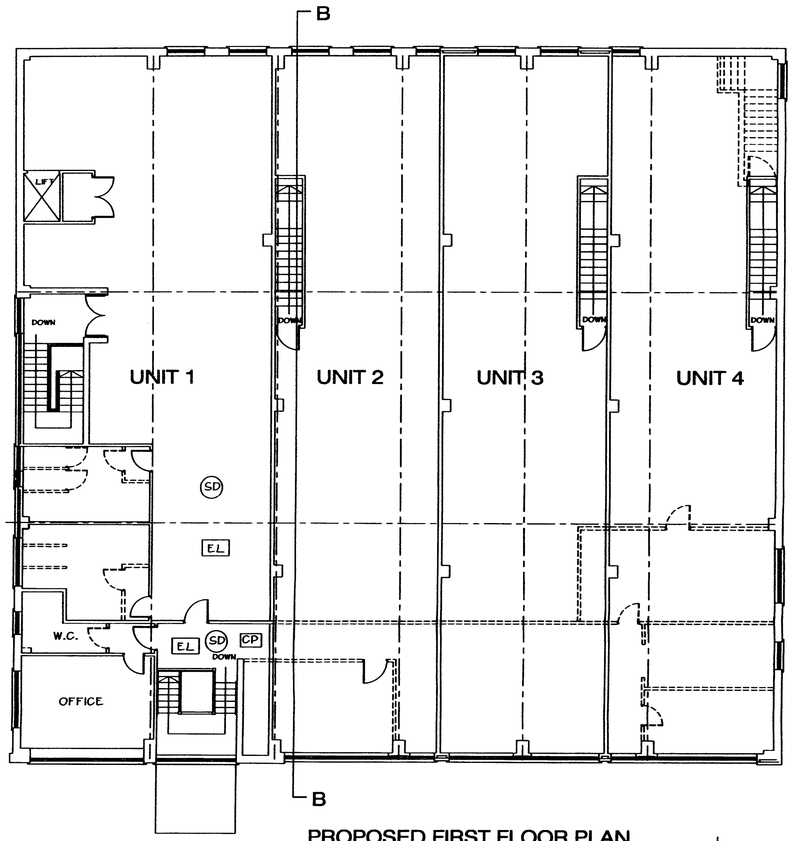

PROPOSED FIRST FLOOR PLAN.

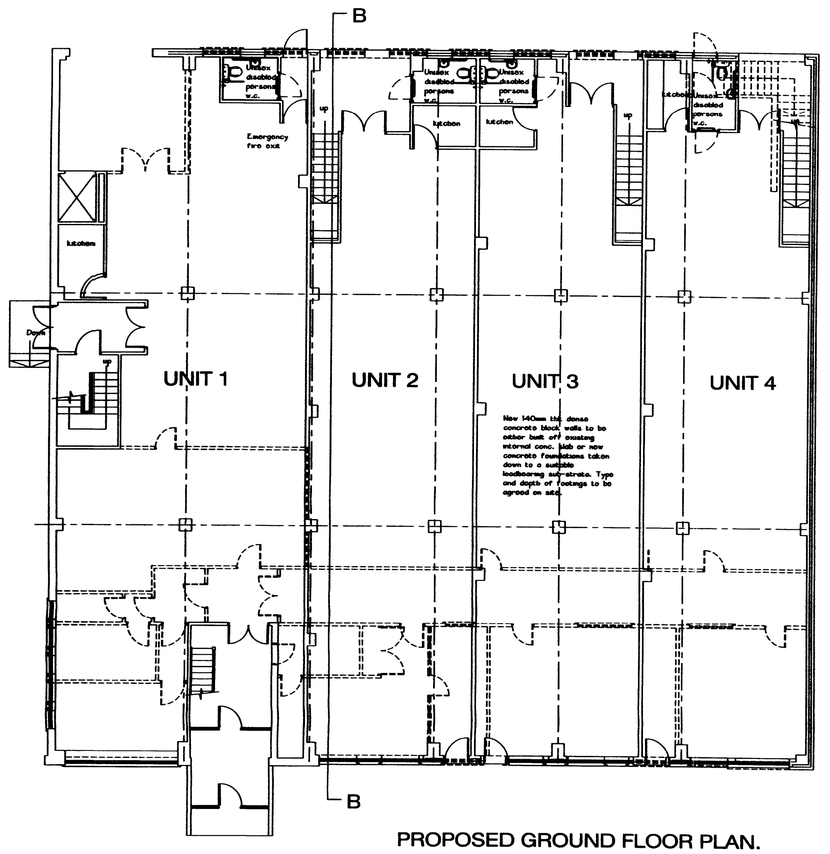

PROPOSED GROUND FLOOR PLAN.

S SOUNDER 65 Db
VP VISION PANEL
CP MANUAL CALL POINT
SD SMOKE DETECTOR
T SMOKE DETECTOR
EL EMERGENCY LIGHTS

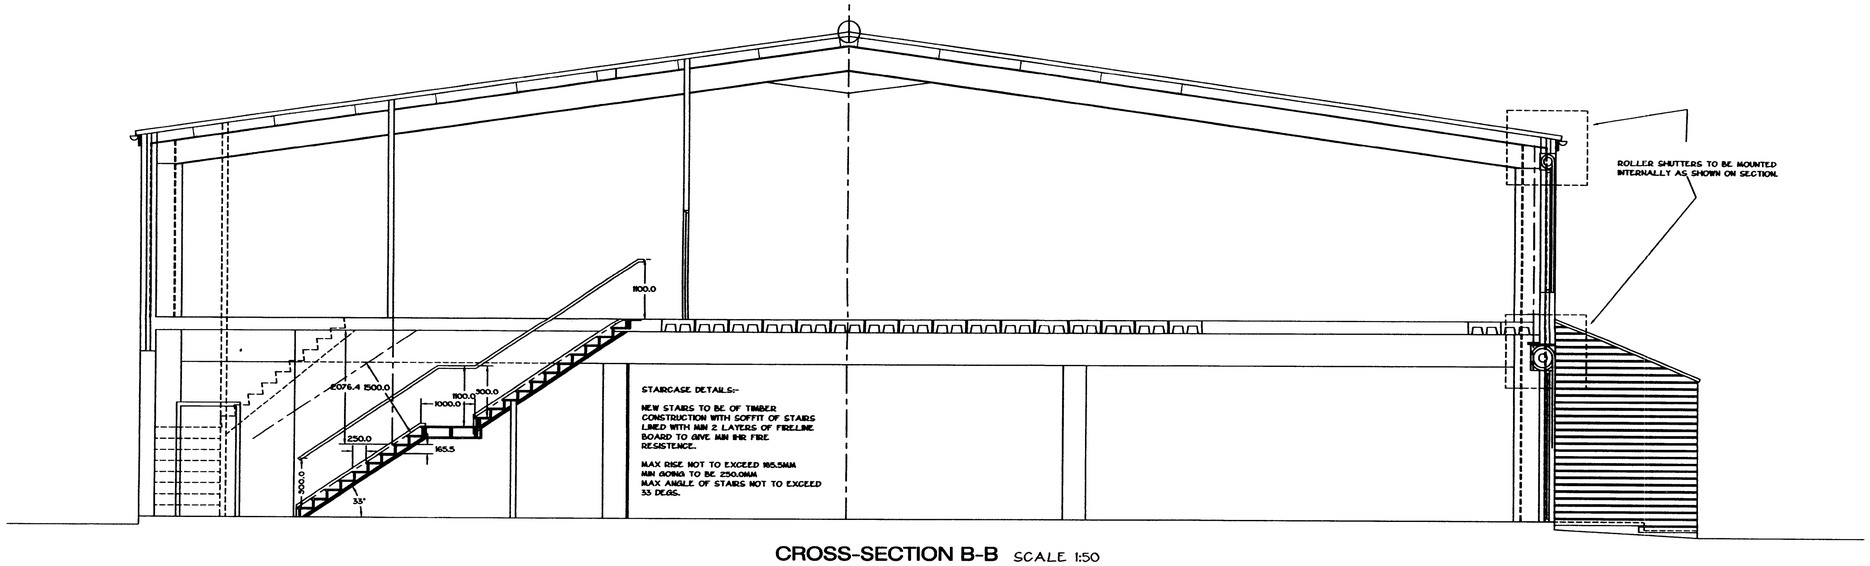

CROSS-SECTION B-B SCALE 1:50

No reliance should be placed upon dimensions which are scaled off this drawing : please see annotations.

Revision
Issued
PLANNING DEPT
CLIENT
BUILDING REGS

title

PROPOSED CONVERSION INTO 4 NUMBER UNITS AT:- 130 BROUGHTON STREET, MANCHESTER.

PROPOSED FLOOR PLANS & CROSS-SECTION DETAIL.

YOUNUS KHAN
ARCHITECTURAL CONSULTANT
YOUNUS KHAN B.A (HONS) ARCH. DIP. ARCH.
TEL & FAX BLACKBURN 01254 691558. MOBILE 07930 344601

date	drawn	checked	rev
JUNE 2003			
scale	project no.	drawing no.	
1:100	2450	02	