

e All dimensions must be checked on site and not scaled from drawing

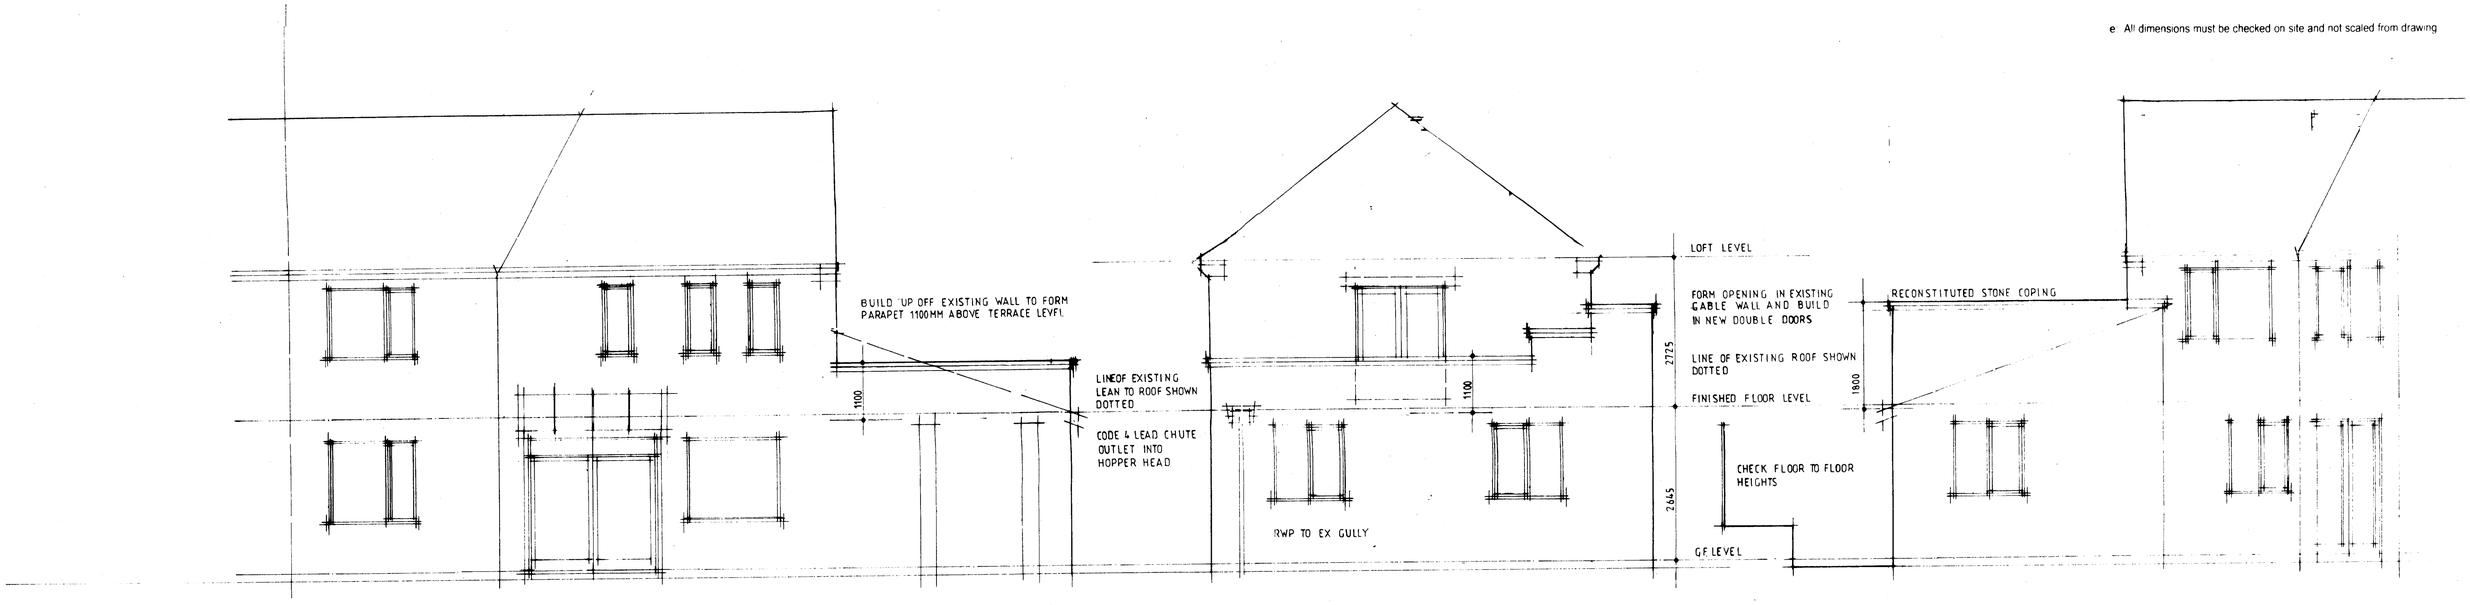


NORTH WEST ELEVATION

SOUTH WEST ELEVATION

SOUTH EAST ELEVATION

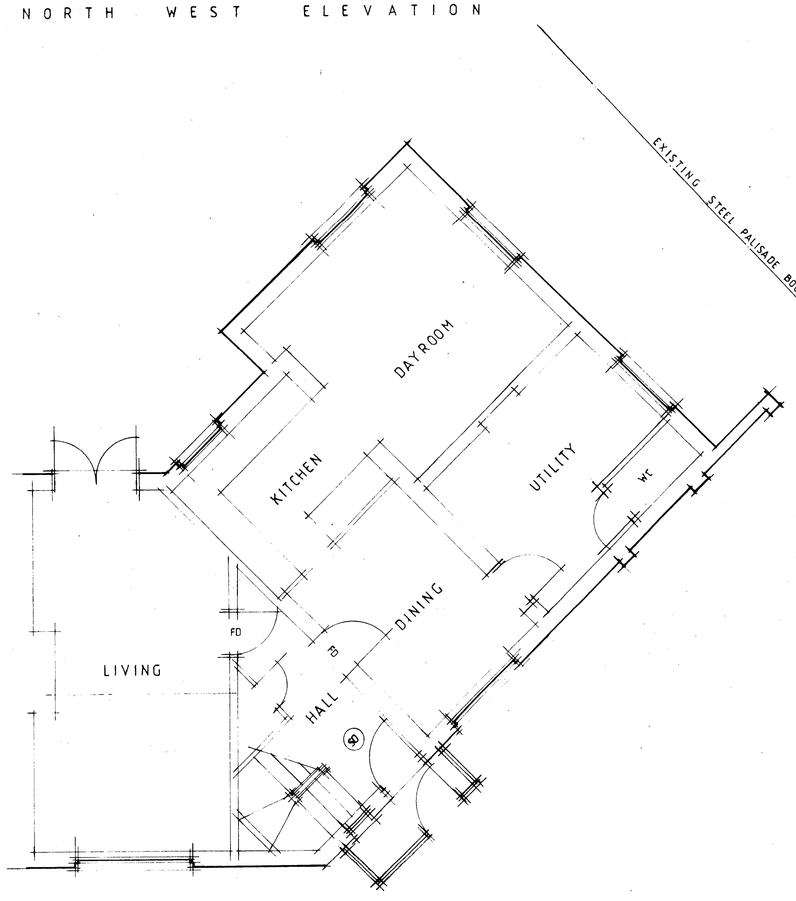

GROUND FLOOR

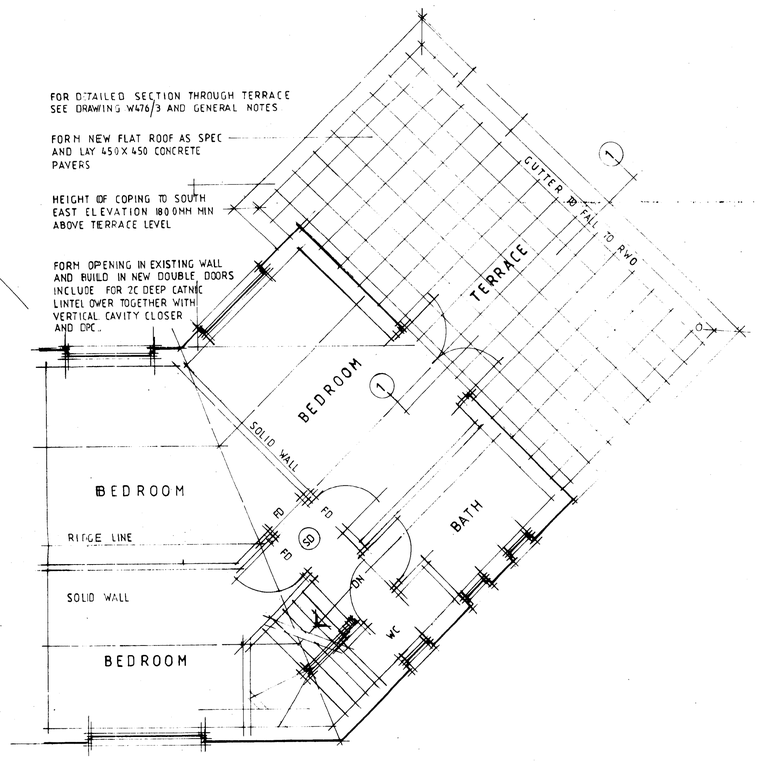

FIRST FLOOR

REVISION A HEIGHT OF PARAPET TO SEAST ELEVATION INCREASED TO 1800MM

R. F. W Associates Ltd.
Architectural Services
6A NORTHENDEN ROAD SALE CHESHIRE M33 3BR
Tel 0161 962 2417
Fax 0161 976 2677

PLANNING		
ACK'D		
REPLIED		
REC'D 28 SEP 2010		
	INITIAL	DATE
M		
M		
M		
FOR ACTION		

PROJECT
67 COTESFIELD ROAD
WYTHENSHAW
MANCHESTER M22 1UY

DRAWING
PROPOSED FIRST FLOOR TERRACE
PLANS AND ELEVATIONS

SCALE 1 50

DATE JULY 10

CONTRACT NO W476 DRAWING NO 1

REVISION A

HEATHERBANK WO34B 0800 0132514