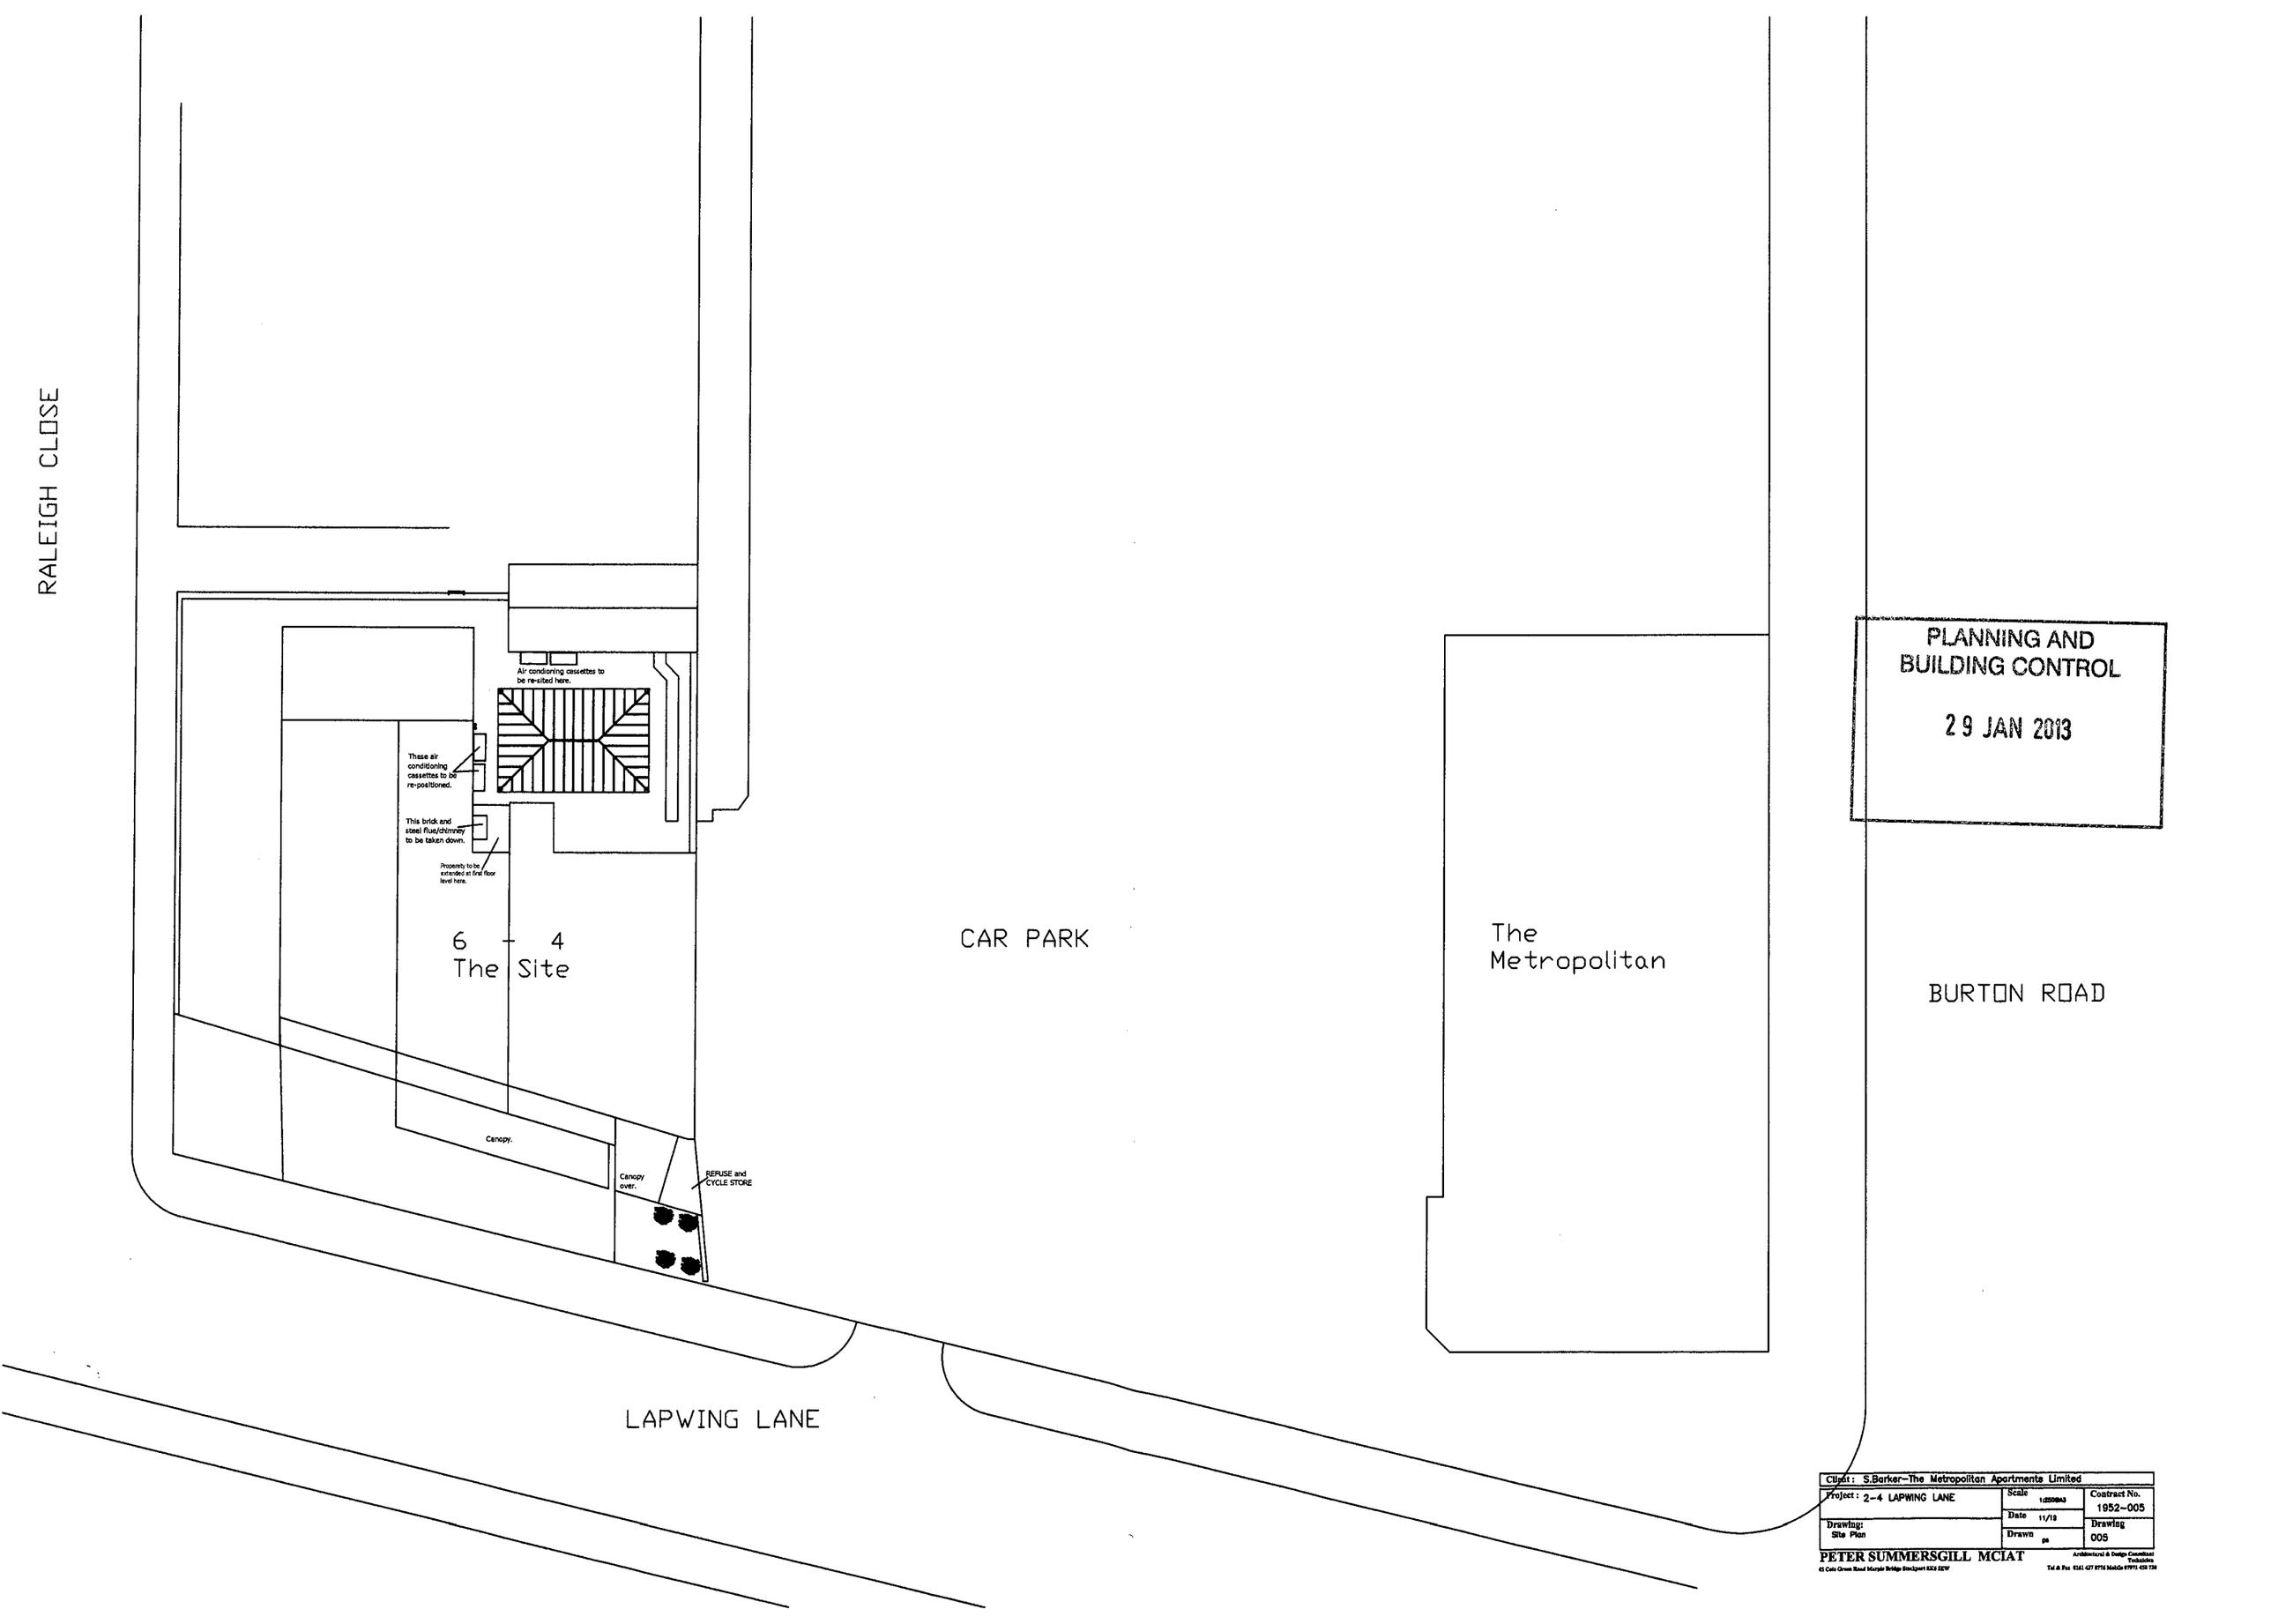


PLANNING AND BUILDING CONTROL

29 JAN 2013

Client: S.Barker-The Metropolitan Apartments Limited		
Project: 2-4 LAPWING LANE	Scale 1:250@A3	Contract No. 1952-005
Drawing: Site Plan	Date 11/12	Drawing 005
	Drawn pe	

PETER SUMMERSGILL MCIAT
Architectural & Design Consultant Technician
45 Cote Green Road Marple Bridge Stockport SK6 5EW
Tel & Fax 0161 427 8756 Mobile 07971 458 736