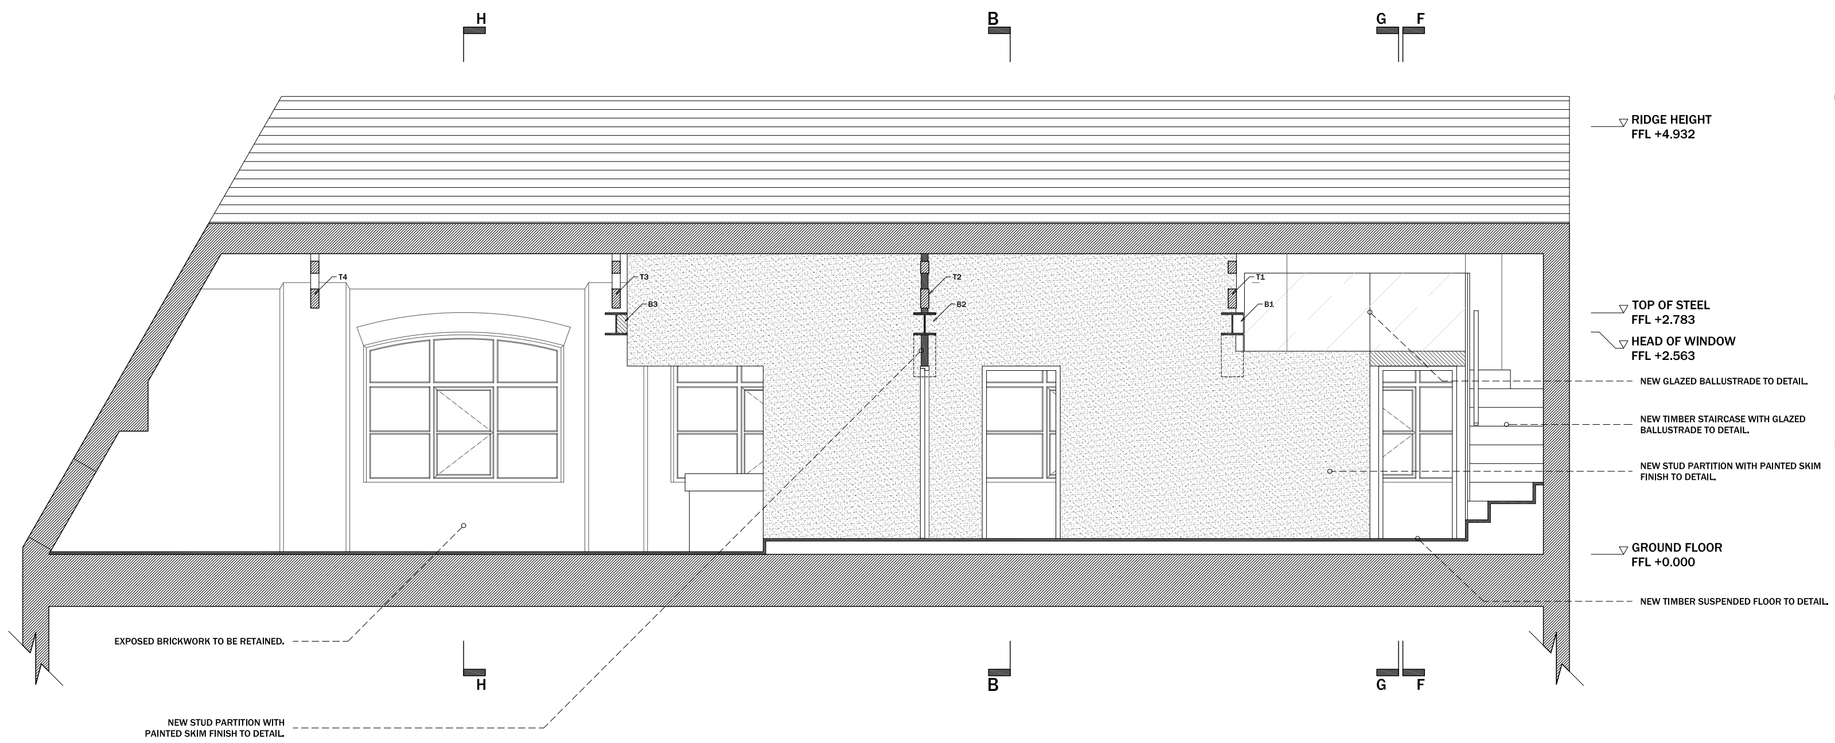

PROPOSED SECTION E:E.

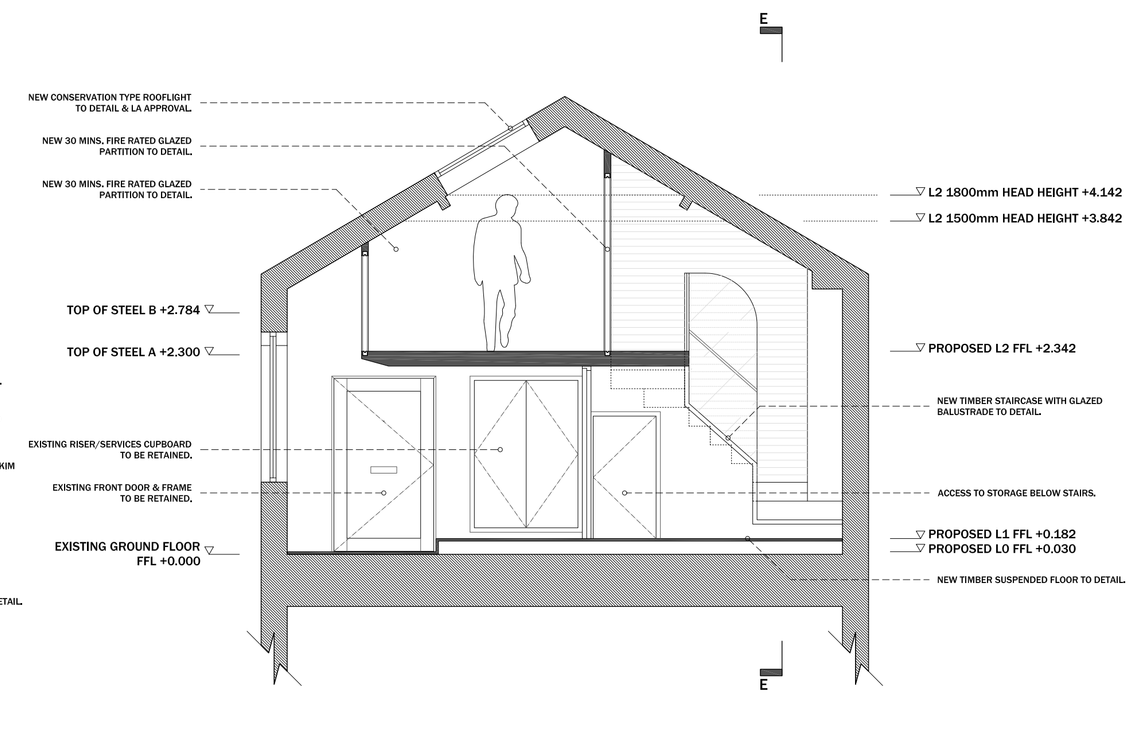

PROPOSED SECTION F:F.

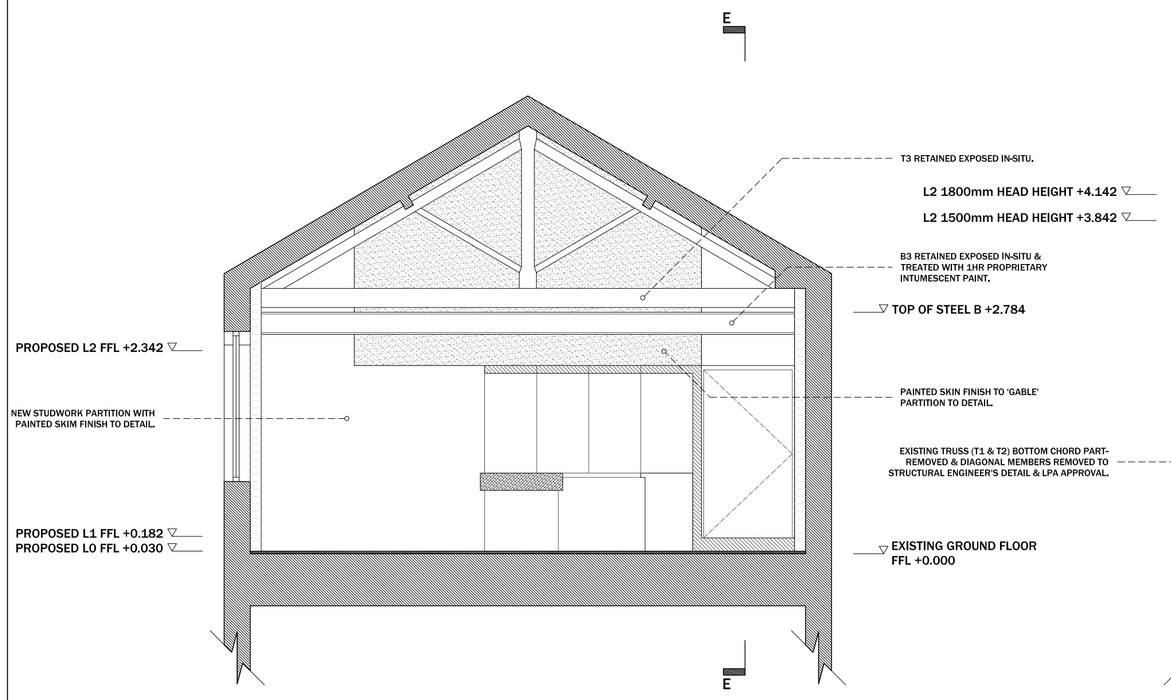

PROPOSED SECTION H:H.

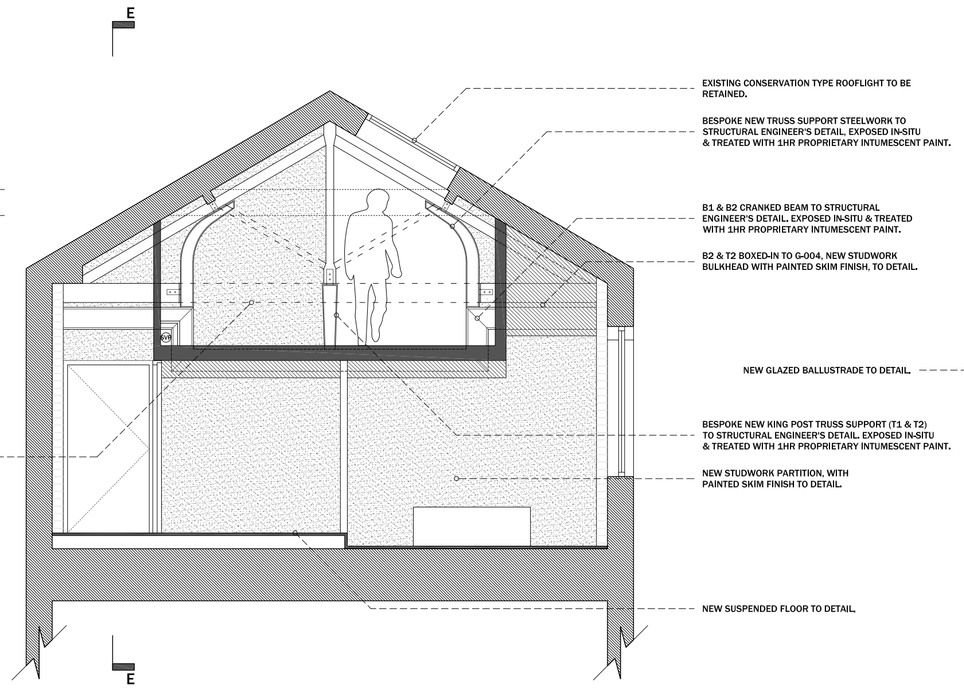

PROPOSED SECTION B:B.

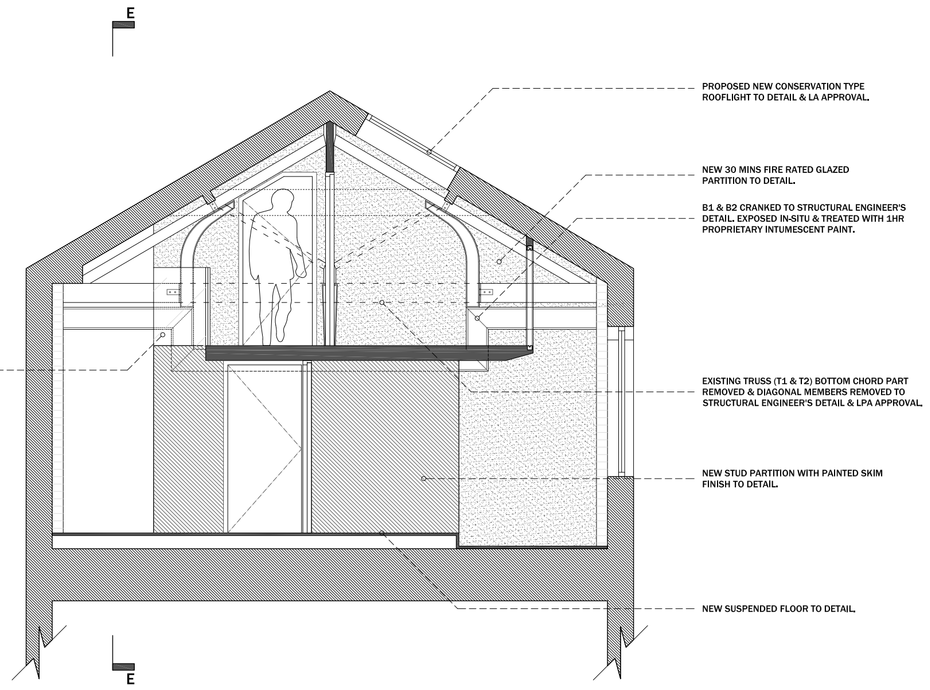

PROPOSED SECTION G:G.

revision	date	description
-	19.09.2012	PLANNING ISSUE
A	19.09.2012	ADDITIONAL PROPOSED ROOFLIGHT ADDED

notes Use only written dimensions. All areas are indicative. Contractor to check measurements on site prior to commencement. Notify the Architect of any discrepancies.

This drawing must only be used for the purpose for which it has been supplied.

Do not scale this drawing.

MgMaStudio/ architecture

Oriel Chambers: Suite 37
14 Water Street Liverpool L2 8TD

t +44 (0) 151 236 6627
f +44 (0) 151 236 6670
design@mgmastudio.co.uk
www.mgmastudio.co.uk

client MR G. DE SALIS

project APT 201 ALBERT MILL, 50 ELLESMERE ST, CASTELFIELD, MANCHESTER M15 4JY

drawing PROPOSED SECTIONS

scale 1:50 @ A1

date 24.02.2012

revision A

no. 018_103

0 1 2m
1:50