
THIS DRAWING IS FOR PLANNING AND BUILDING REGULATIONS ONLY.

The builder must ckeck the site and the approved drawing before commencing the works and must take any working measurements as necessary. Any discrepancy in the drawings must be reported to the Client

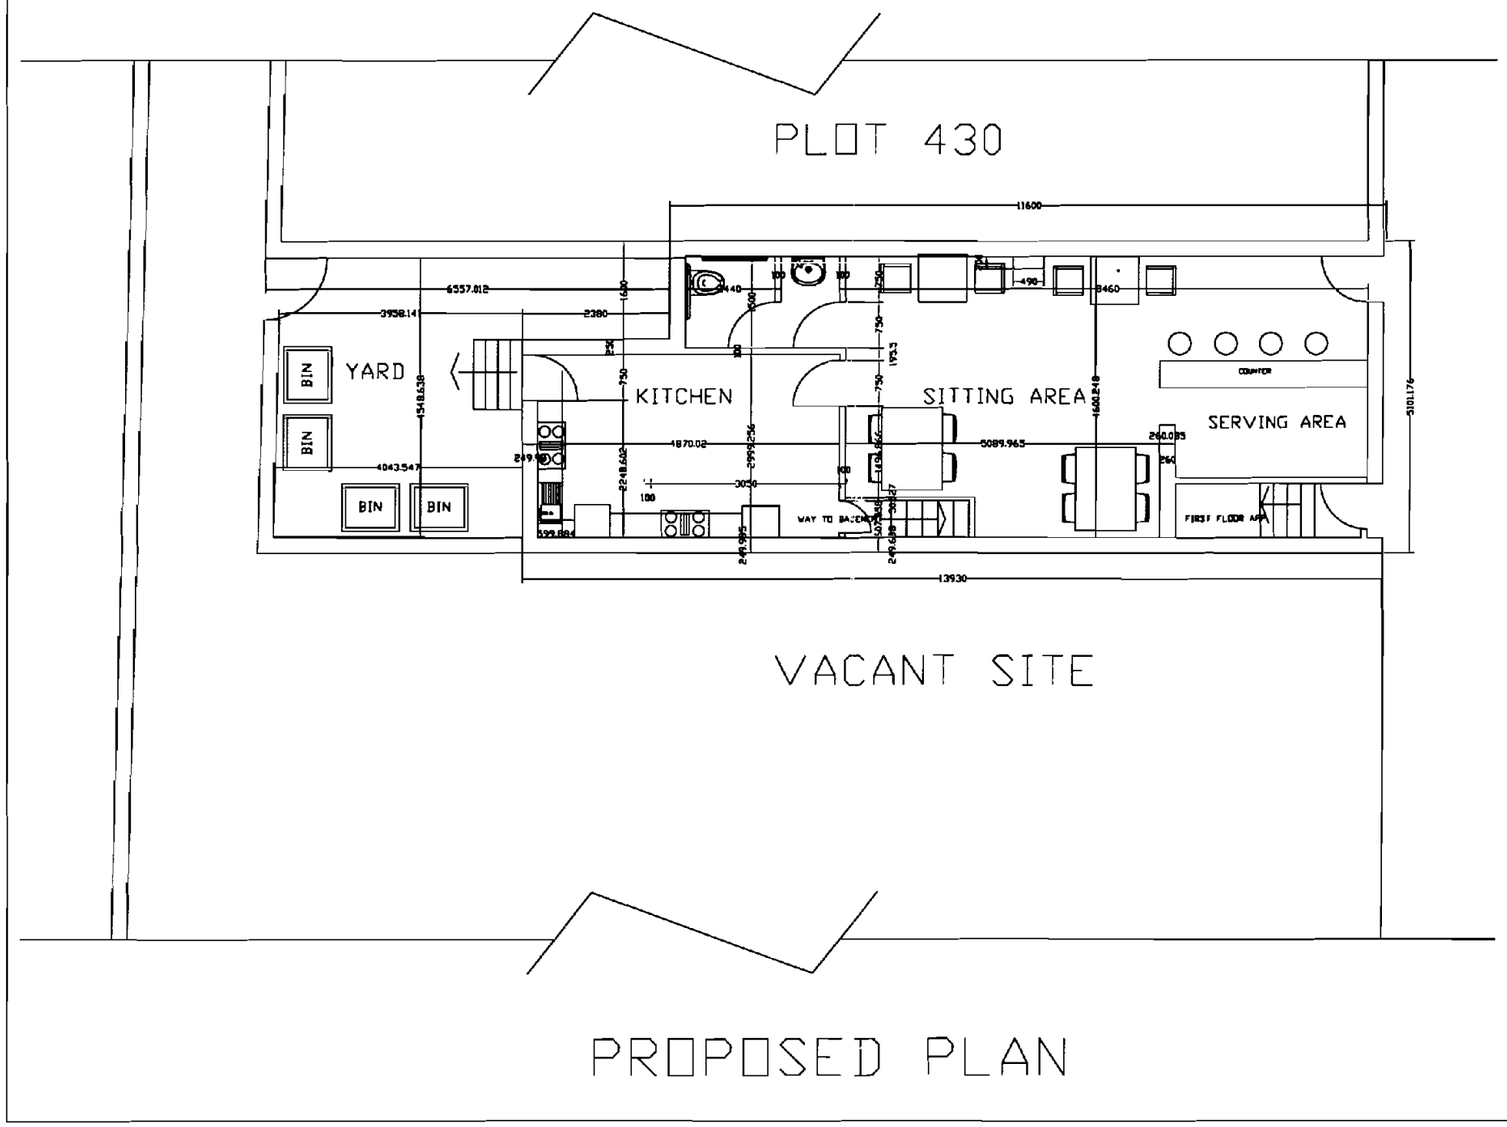

Issue Date:

Revisions

No.	Date	Description

Home Sweet Home
Architectural Design Service
428 Cheetham Hill Road
Cheetham Manchester M8 9LE
UK

Title :-
PLANS

Project For :-
Mrs Francis Odeka

Project Title :-
Proposed Restaurant and Take Away at 432 Cheetham Hill Manchester

Date March 2008
Scale 1 : 100 Dwg NO. 03

PLANNING
ACKD
RECD 28 MAR 2008