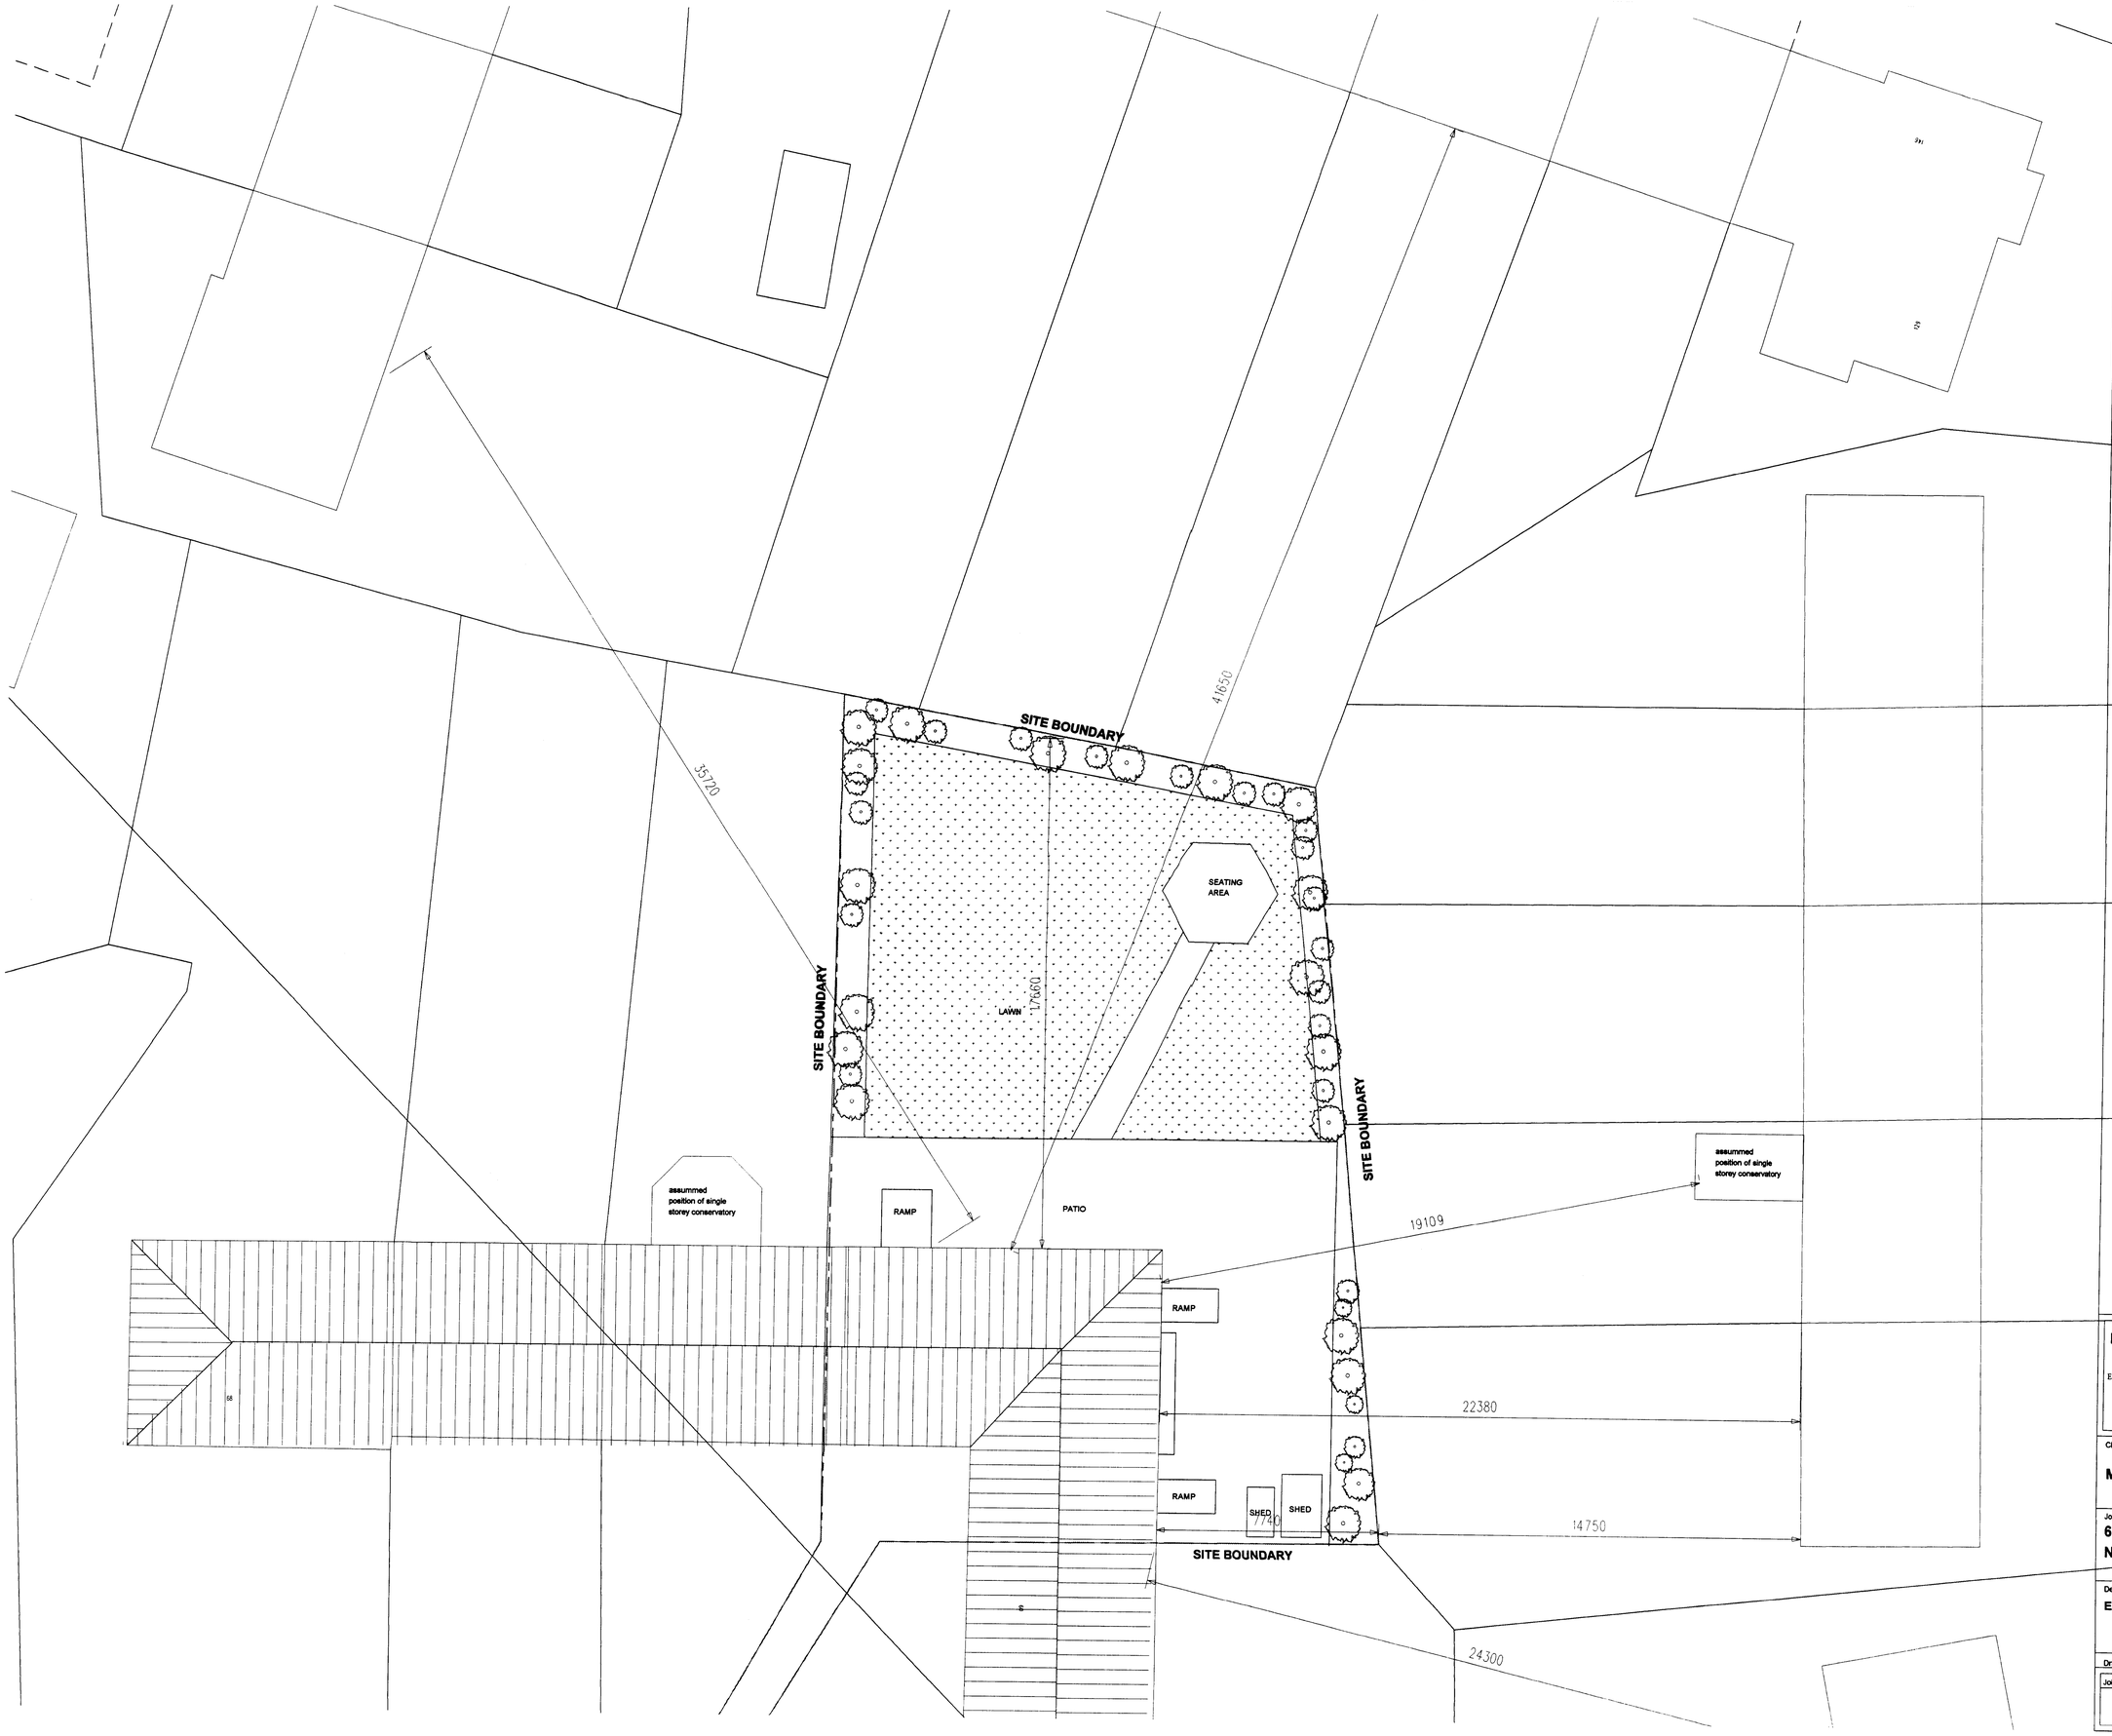

Notes

Do not scale from this drawing.

All dimensions must be checked on site by contractor prior to construction.

18 JUN 2008

Bernard Taylor Partnership Ltd.
Architects
ELIZABETH HOUSE, 486 DIDSBURY ROAD, HEATON MERSEY, STOCKPORT, CHESHIRE, SK4 3BS.
Tel: 0161-443 1221
Fax: 0161-442 1672
E-mail: Info@BernardTaylor.co.uk

Client
Mosscare Housing

Job
62 Bradgate Close
Northenden

Description
Existing Site Plan

Drawn: VG Date: 23/10/07 Scale: 1:100

Job No:	Drg No:	Rev.
2115	02	