
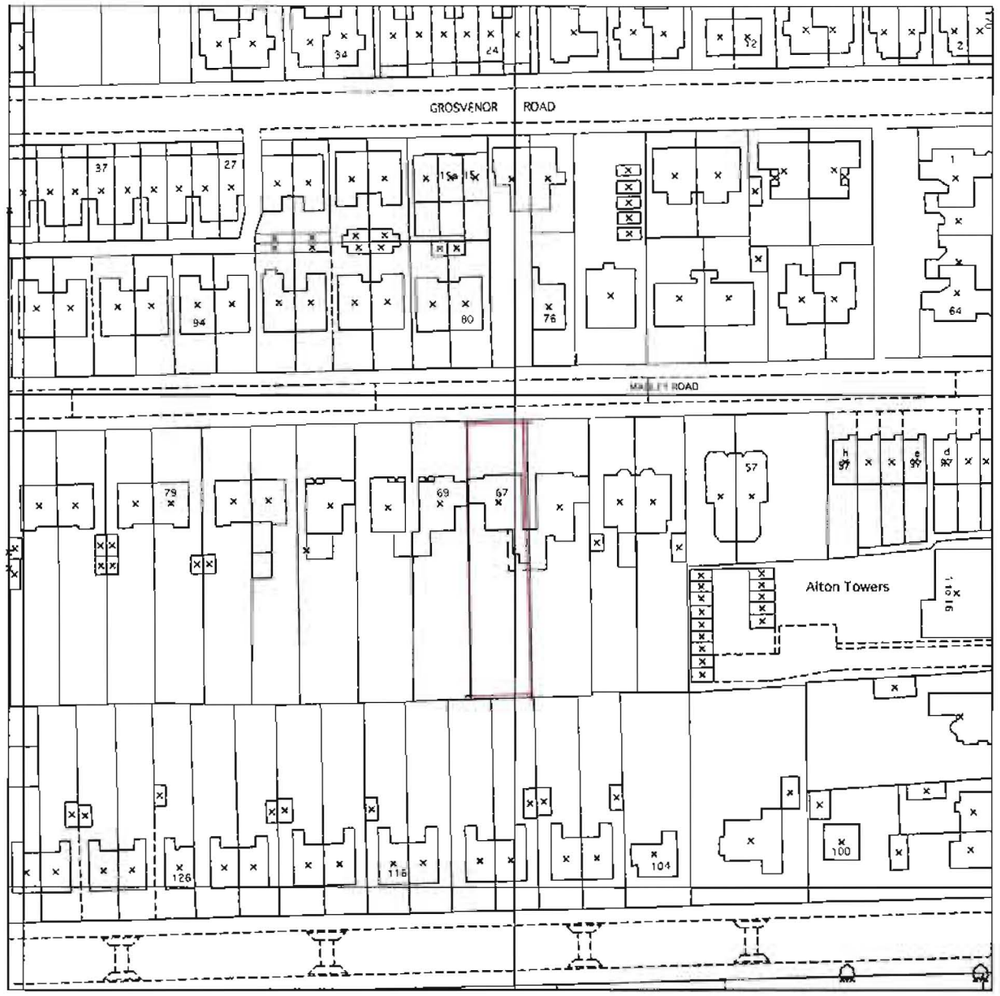


SITE LOCATION PLAN
SCALE 1:1250

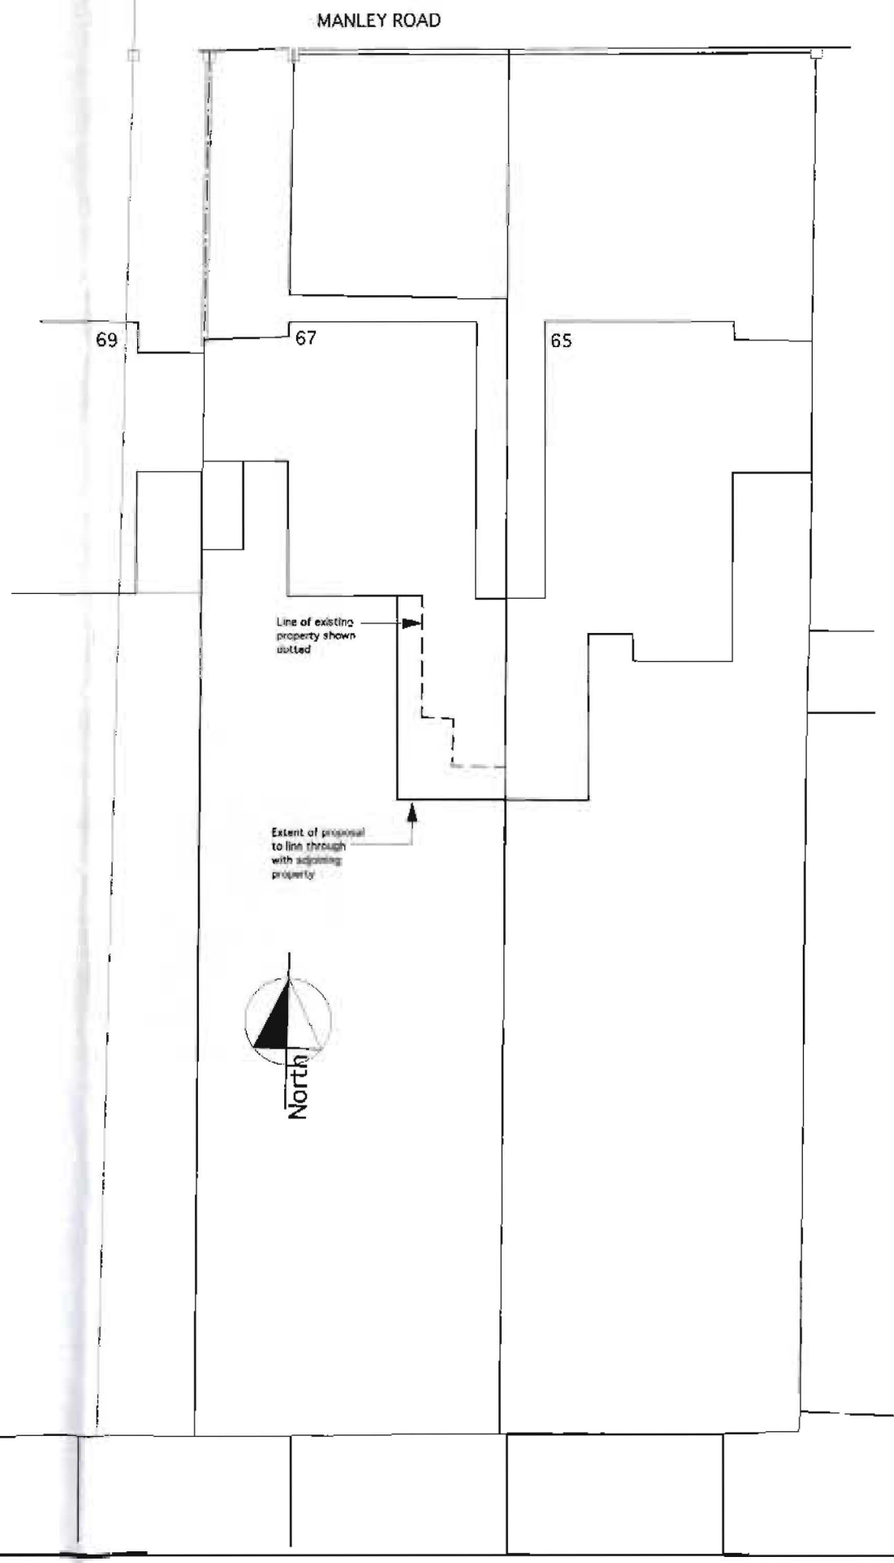

NOTES:
All site dimensions to be verified by contractor on site prior to work commencing.
Do not scale from this drawing
Only work to written dimensions

PLANNING
RECD
ISSUED
29 MAY 2008
Name: PLANNING

rev	item	date	by

leighton architects
17 Brundretts Road
Manchester M21 9DA
Tel/fx:0161 881 0573
www.leightonarchitects.com

Client:
Dr.Khalid Nadvi
67 Manley Road
Manchester
M16 8WF

Project :
Extension to
67 Manley Road
Manchester
M16 8WF

Title: Site Plan
Site Location Plan

Scale: 1: 250 @ A3
1: 1250 @ A3

Drawn by: SPL

Date: MAY 2008

Checked by:

Drawing no: 0727/L-001

Revision: