


DOWNSTAIRS
AREA

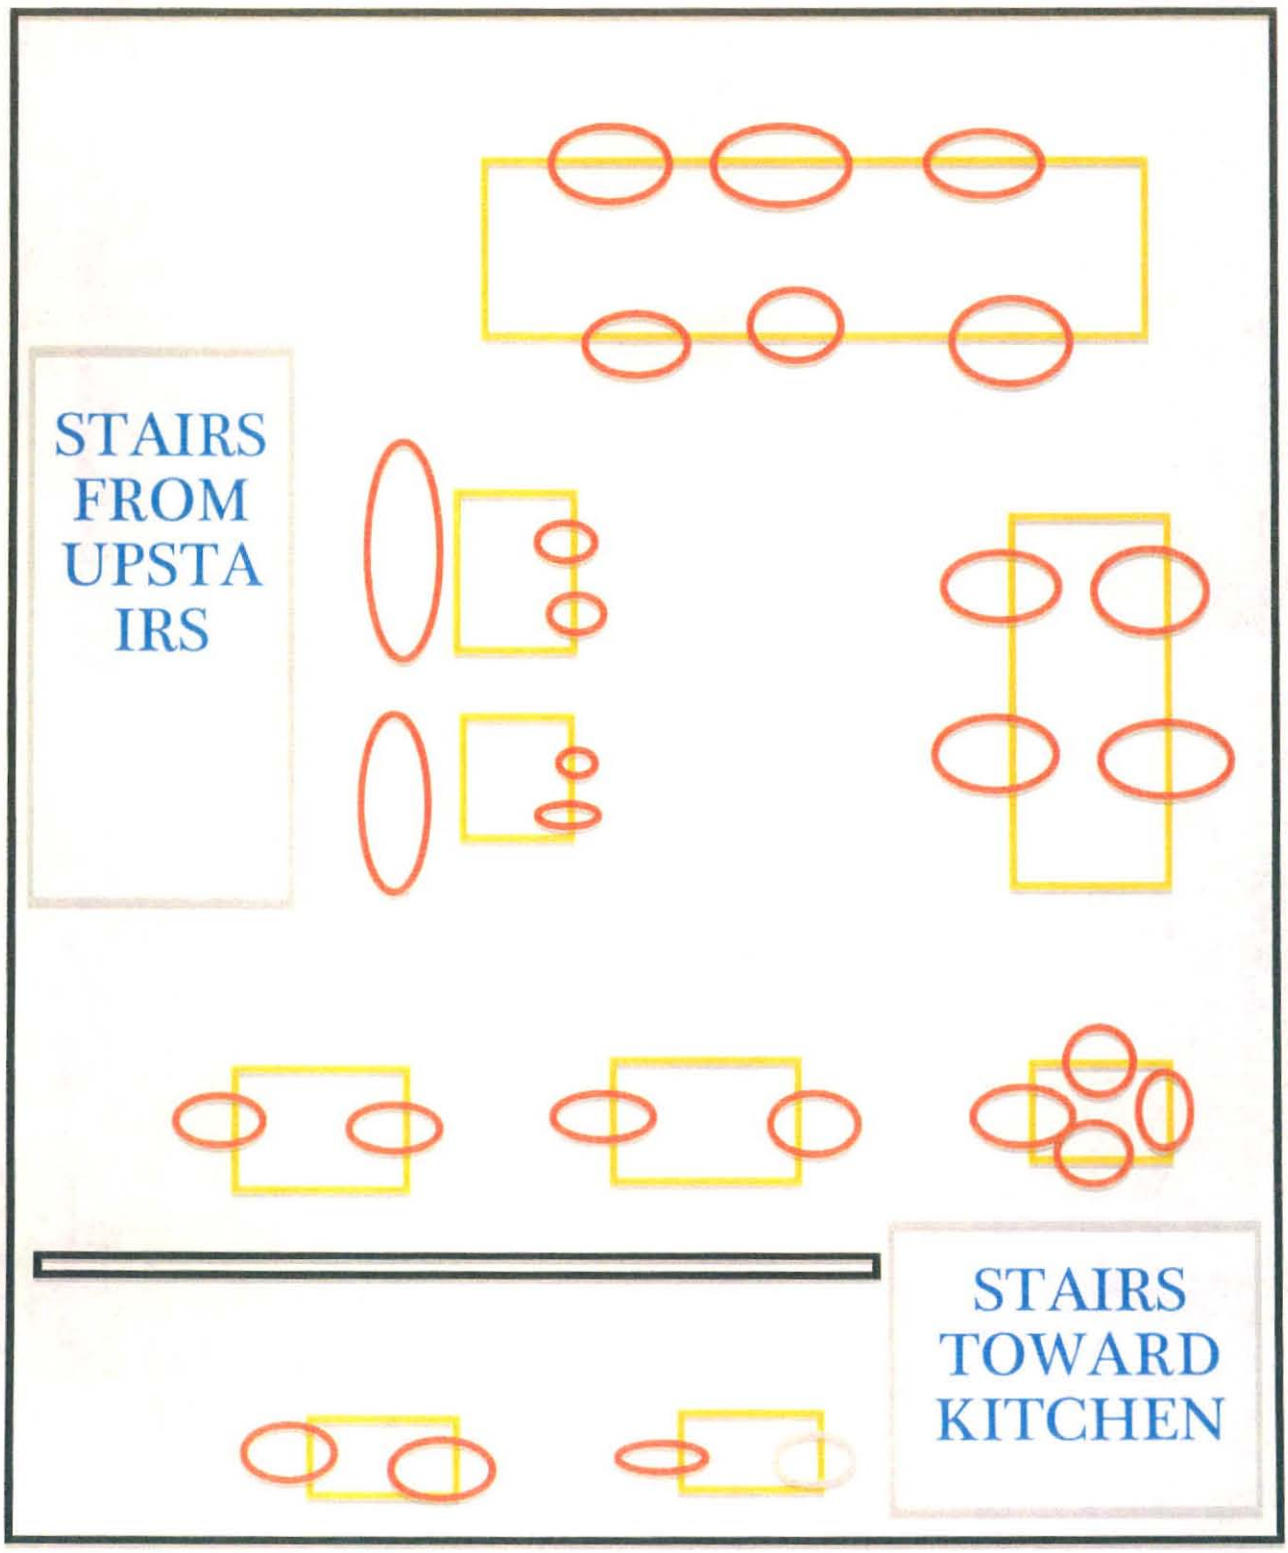

UPSTAIRS AREA

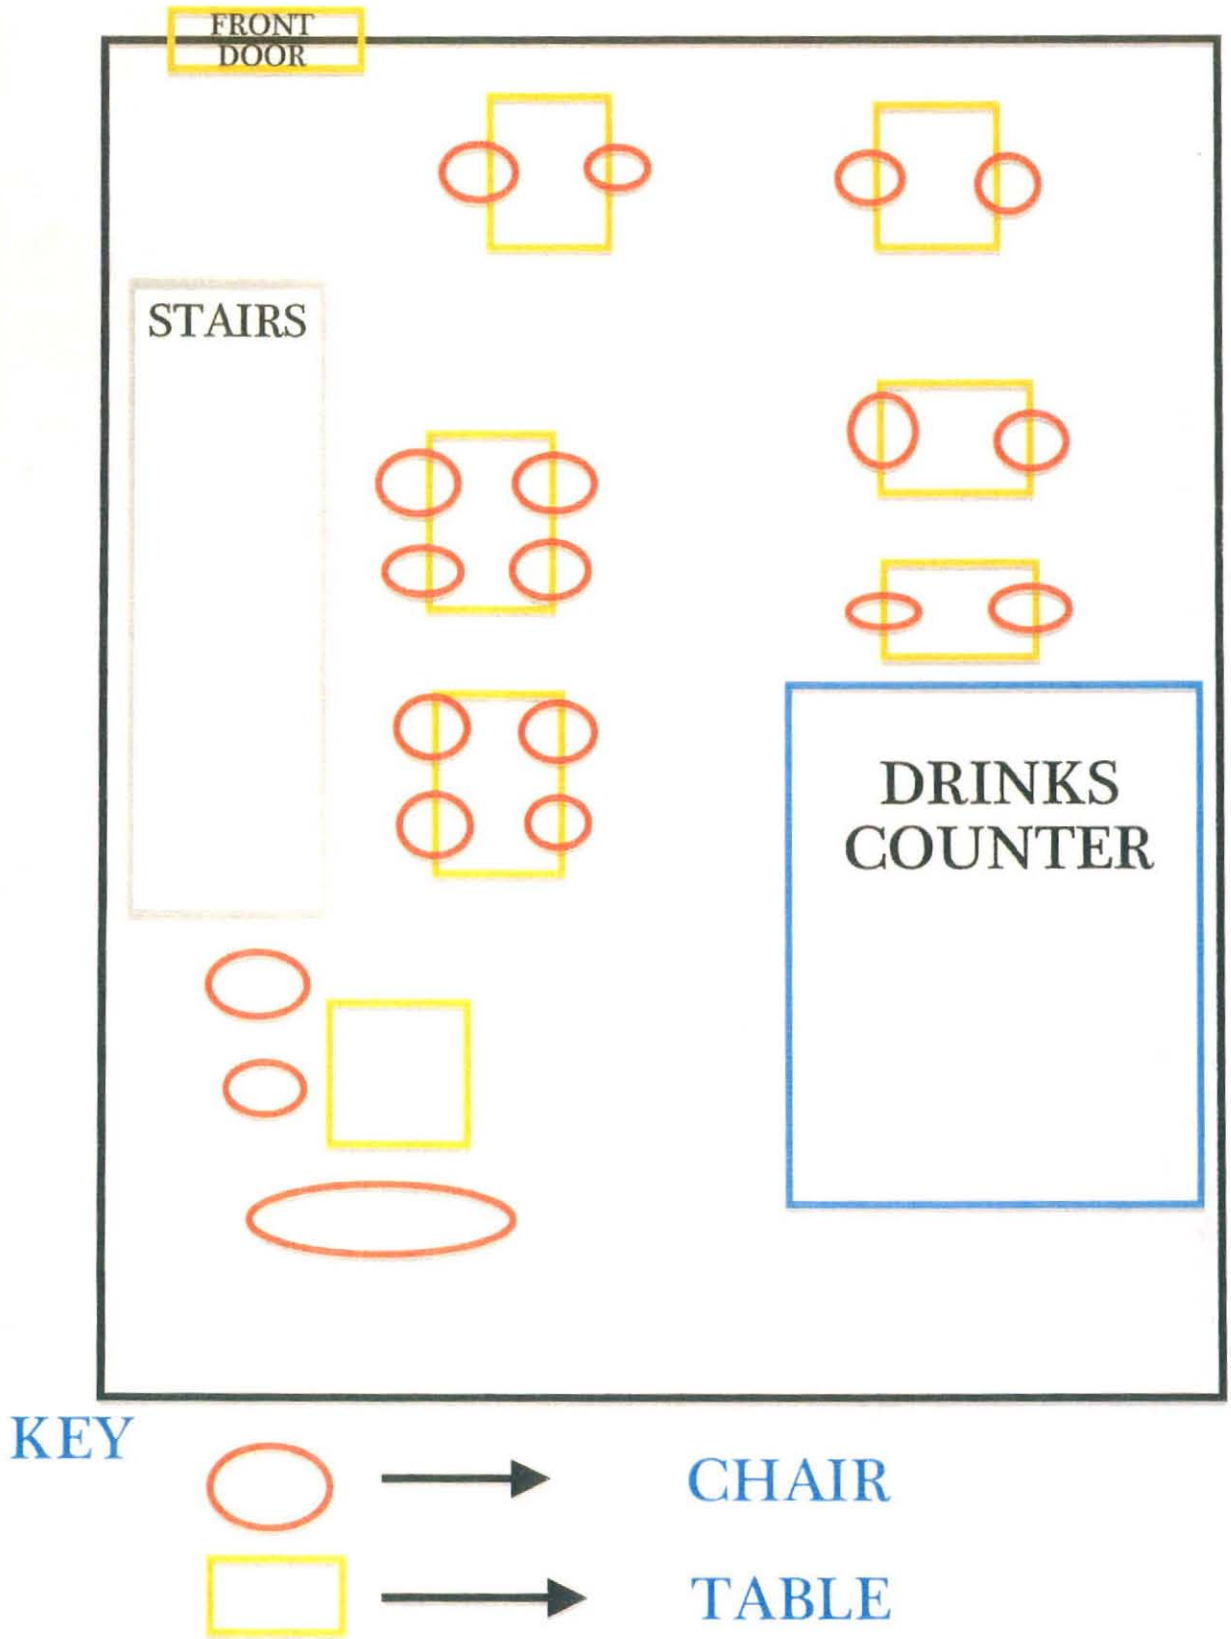

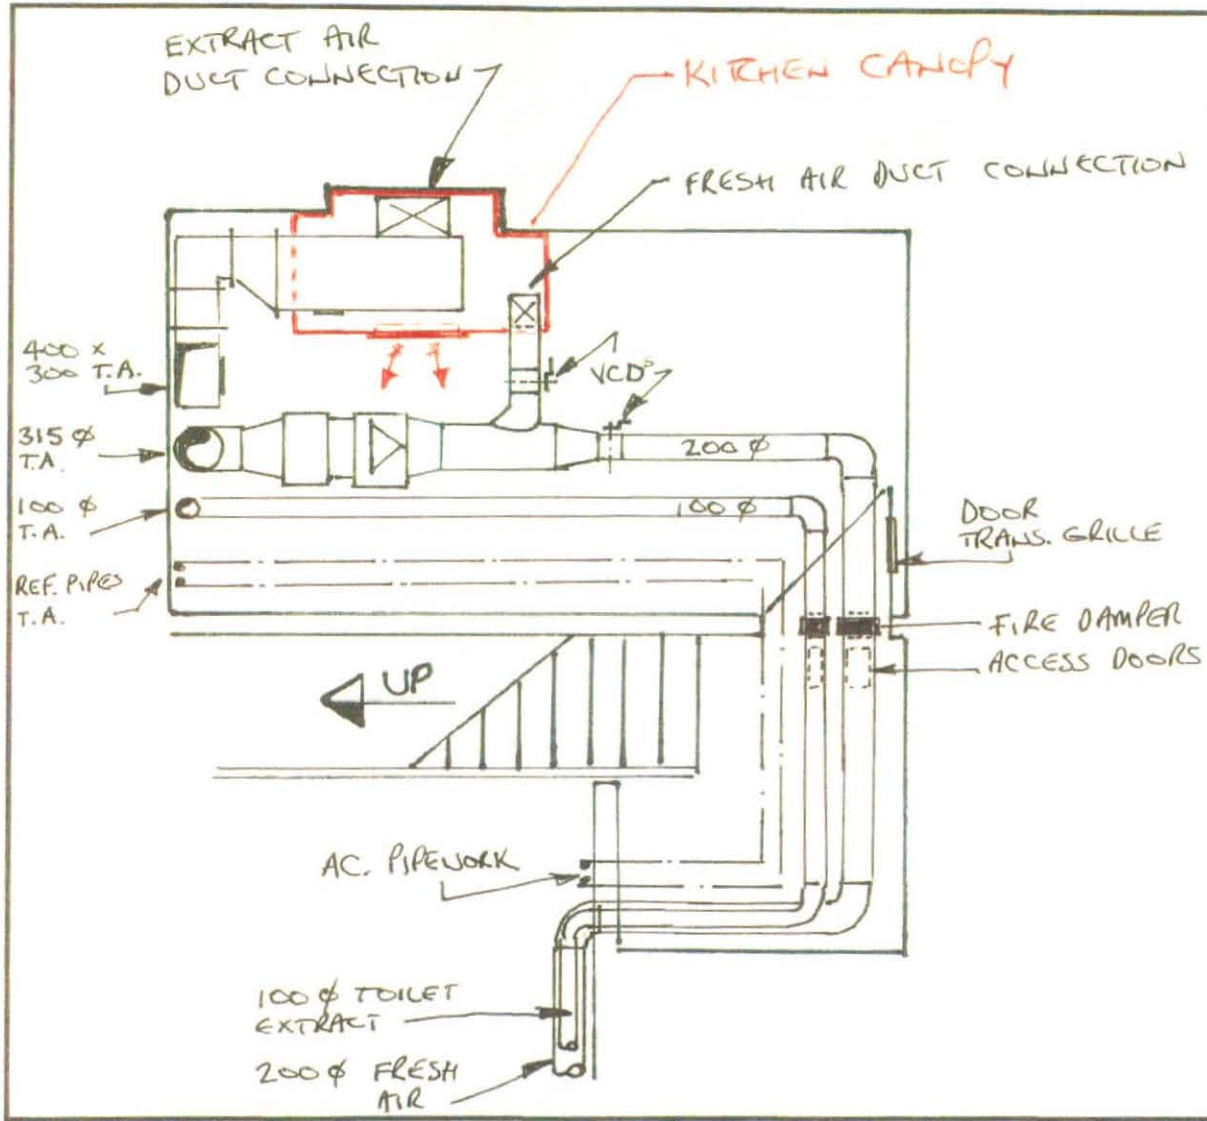

SWAN Projects	DETAILS BASEMENT KITCHEN GENERAL LAYOUT.	REF: SUGAR JUNCTION TIB STREET. C205-1